
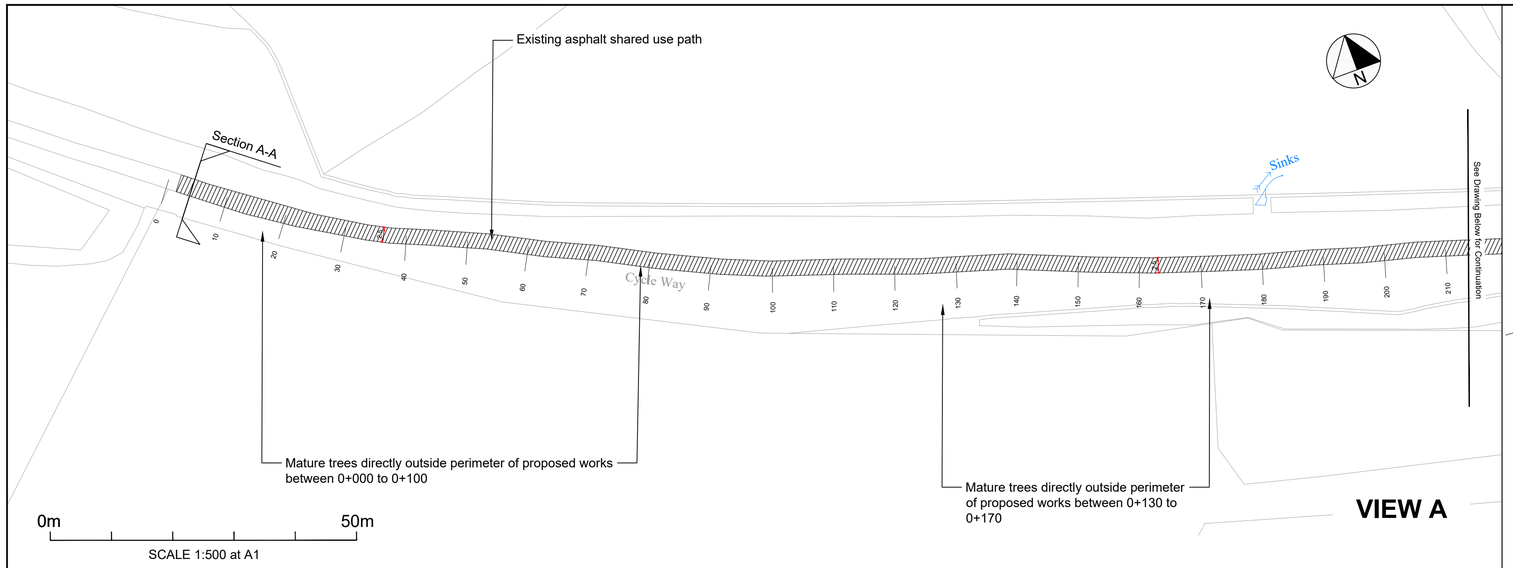



VIEW A

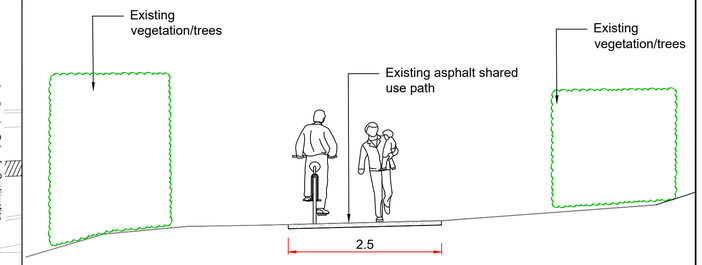


SECTION A-A

0m — 5.0m

SCALE 1:50 at A1

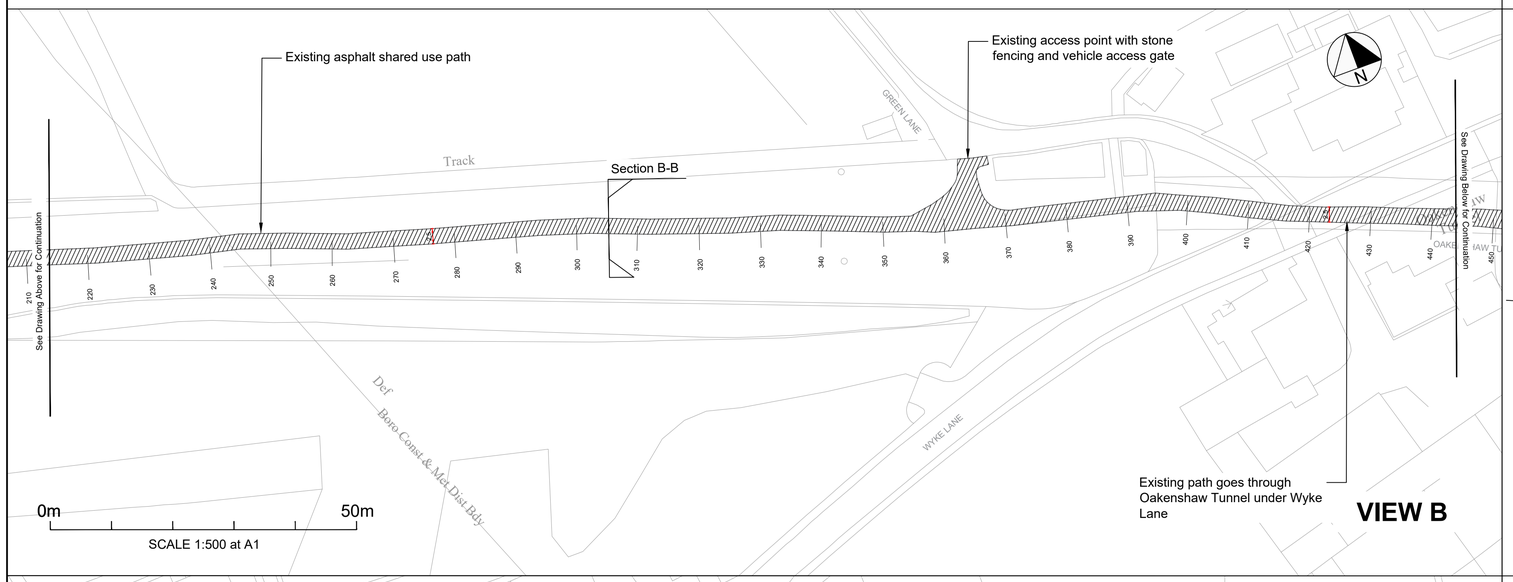


VIEW B

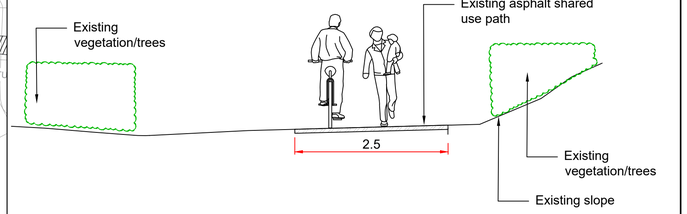


SECTION B-B

0m — 5.0m

SCALE 1:50 at A1

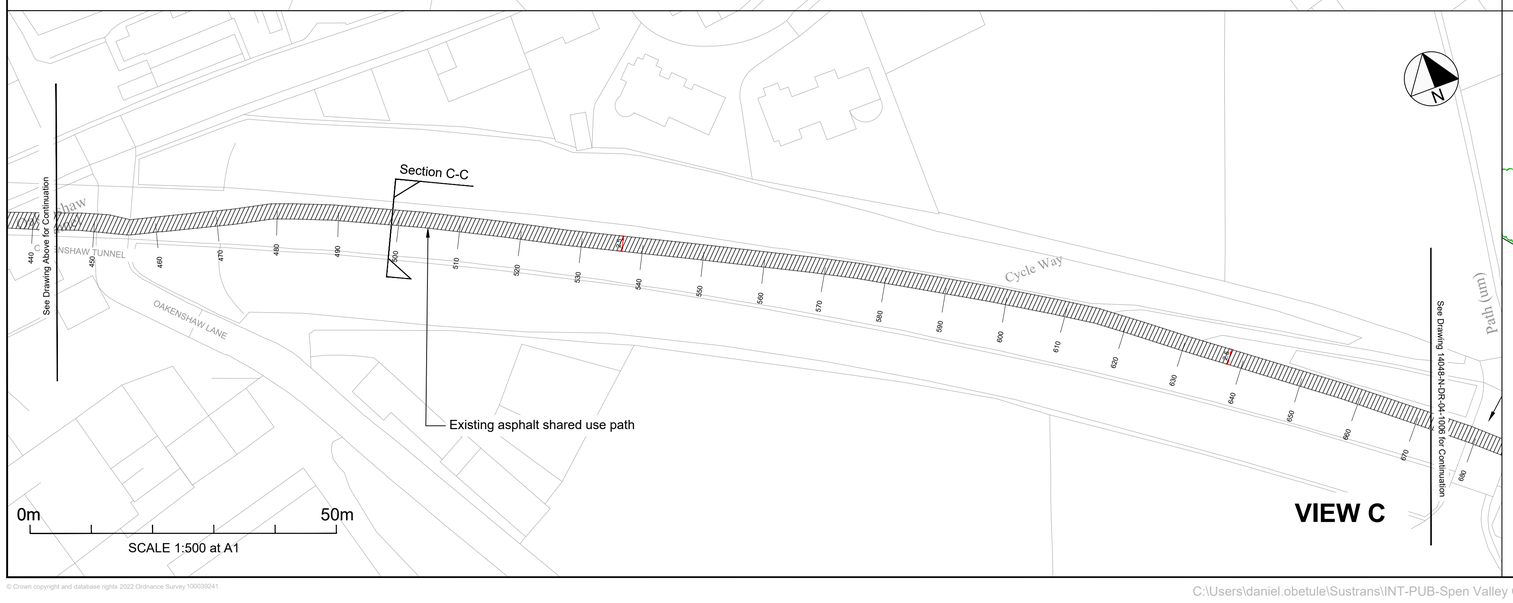

VIEW C

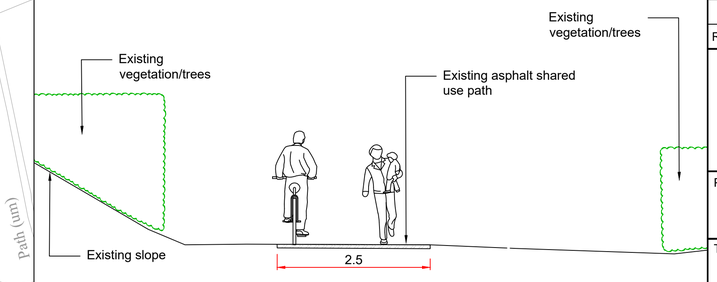

SECTION C-C

0m — 5.0m

SCALE 1:50 at A1

Key:	
	Existing asphalt path
	Existing watercourse

Notes:

1. See Sustrans drawings 14048-N-DR-04-1001 to 14048-N-DR-04-1003 for location plans.
2. See Design and Access Statement for description of proposed works.

Rev	Description	Drawn	Check	Appr	Date
-					

sustrans
JOIN THE MOVEMENT
Leeds Bridge House, Hunslet Road, Leeds LS10 1JN
0113 245 0006 www.sustrans.org.uk

Project:

14048 DfT T6 NCN66 Spen Valley Greenway

Title:

Existing Site Plan
1 of 4

Drawn:	Check:	Appr:	Date:	Scale at A1:
DO	RB	MB	04/07/2023	1:500

Status: FOR PLANNING

Drawing No:	Revision:
14048-N-DR-04-1005	00

© Crown copyright and database rights 2022 Ordnance Survey 100039241