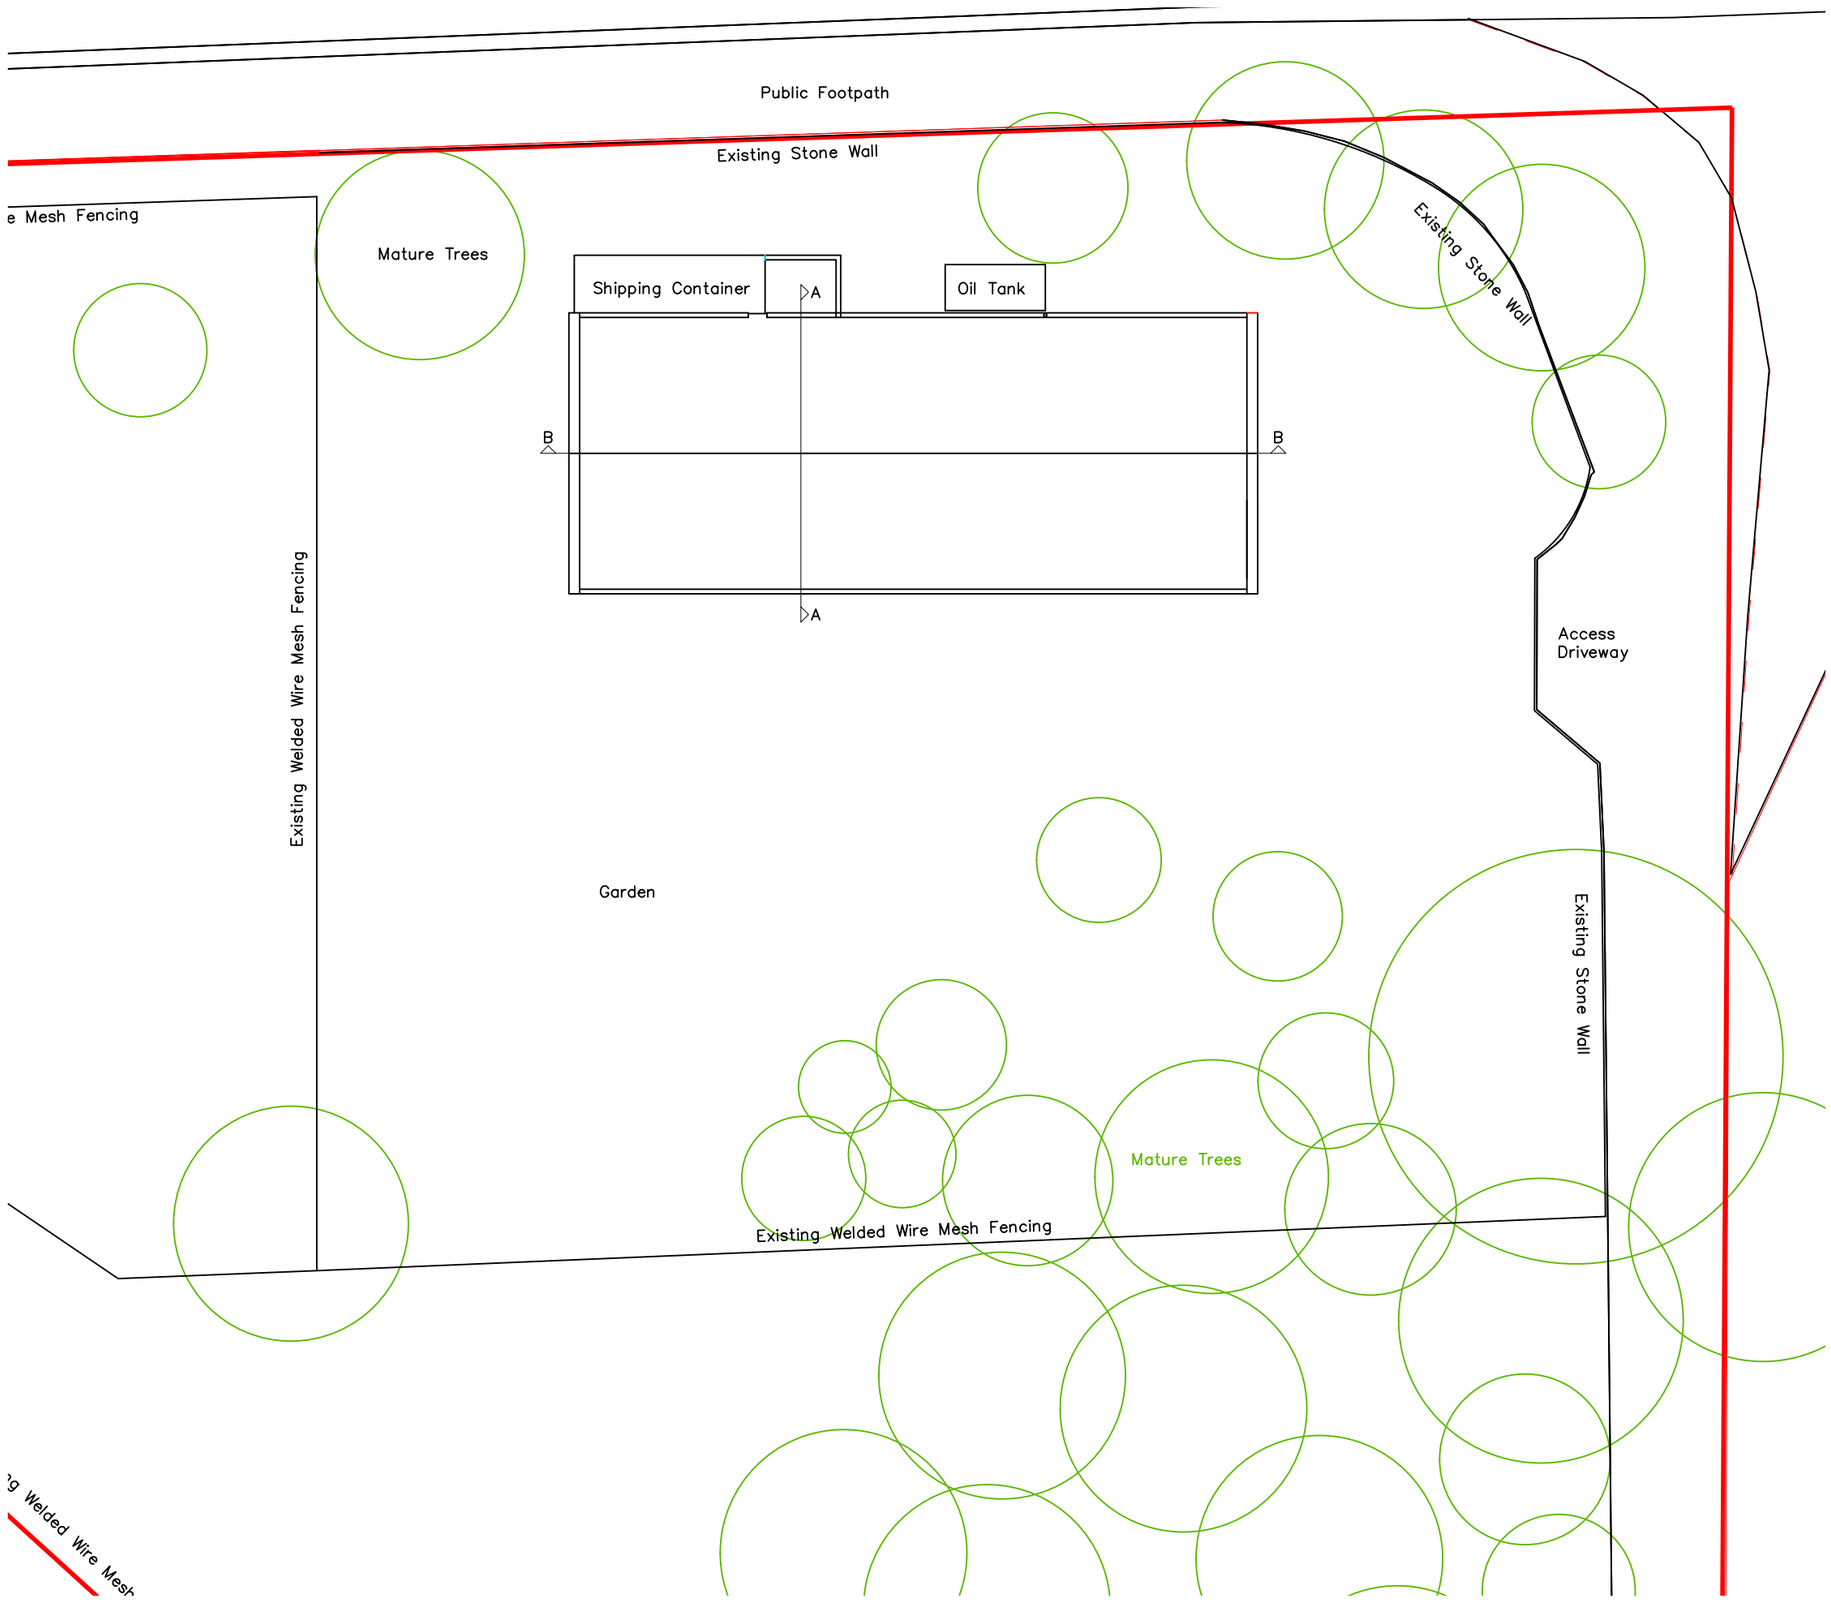


GENERAL NOTES

Item	Hazard	Risk

Rev	Modifications	By	Date	Chk'd	Auth

Purpose of issue	Rev	Date	Authorised

Client
Jodean Carter-Brown &
Gemma Davison

Project
Former Industrial Building
Holmefield Road
Longwood
Huddersfield
HD3 4TY

Title
Existing Site Plan

Original Size	Scale:	Designed:	Drawn:	Checked:	Authorised:
A3	1:200	SS	SS	SS	SS
		Date: 02/17	Date: 02/17	Date: 02/17	Date:

Project No.	Office:	Drawing No.	Rev:
PBC 015		002	

DO NOT SCALE FROM THIS DRAWING. All dimensions in millimetres (mm) unless noted otherwise. This drawing is to be read in conjunction with any/all other documents issued by the Client.