
FARRELL & CLARK LLP ©
Do not scale from this drawing

Rev.	Description	Date	By
P01	Issued for Planning	17/08/23	ED

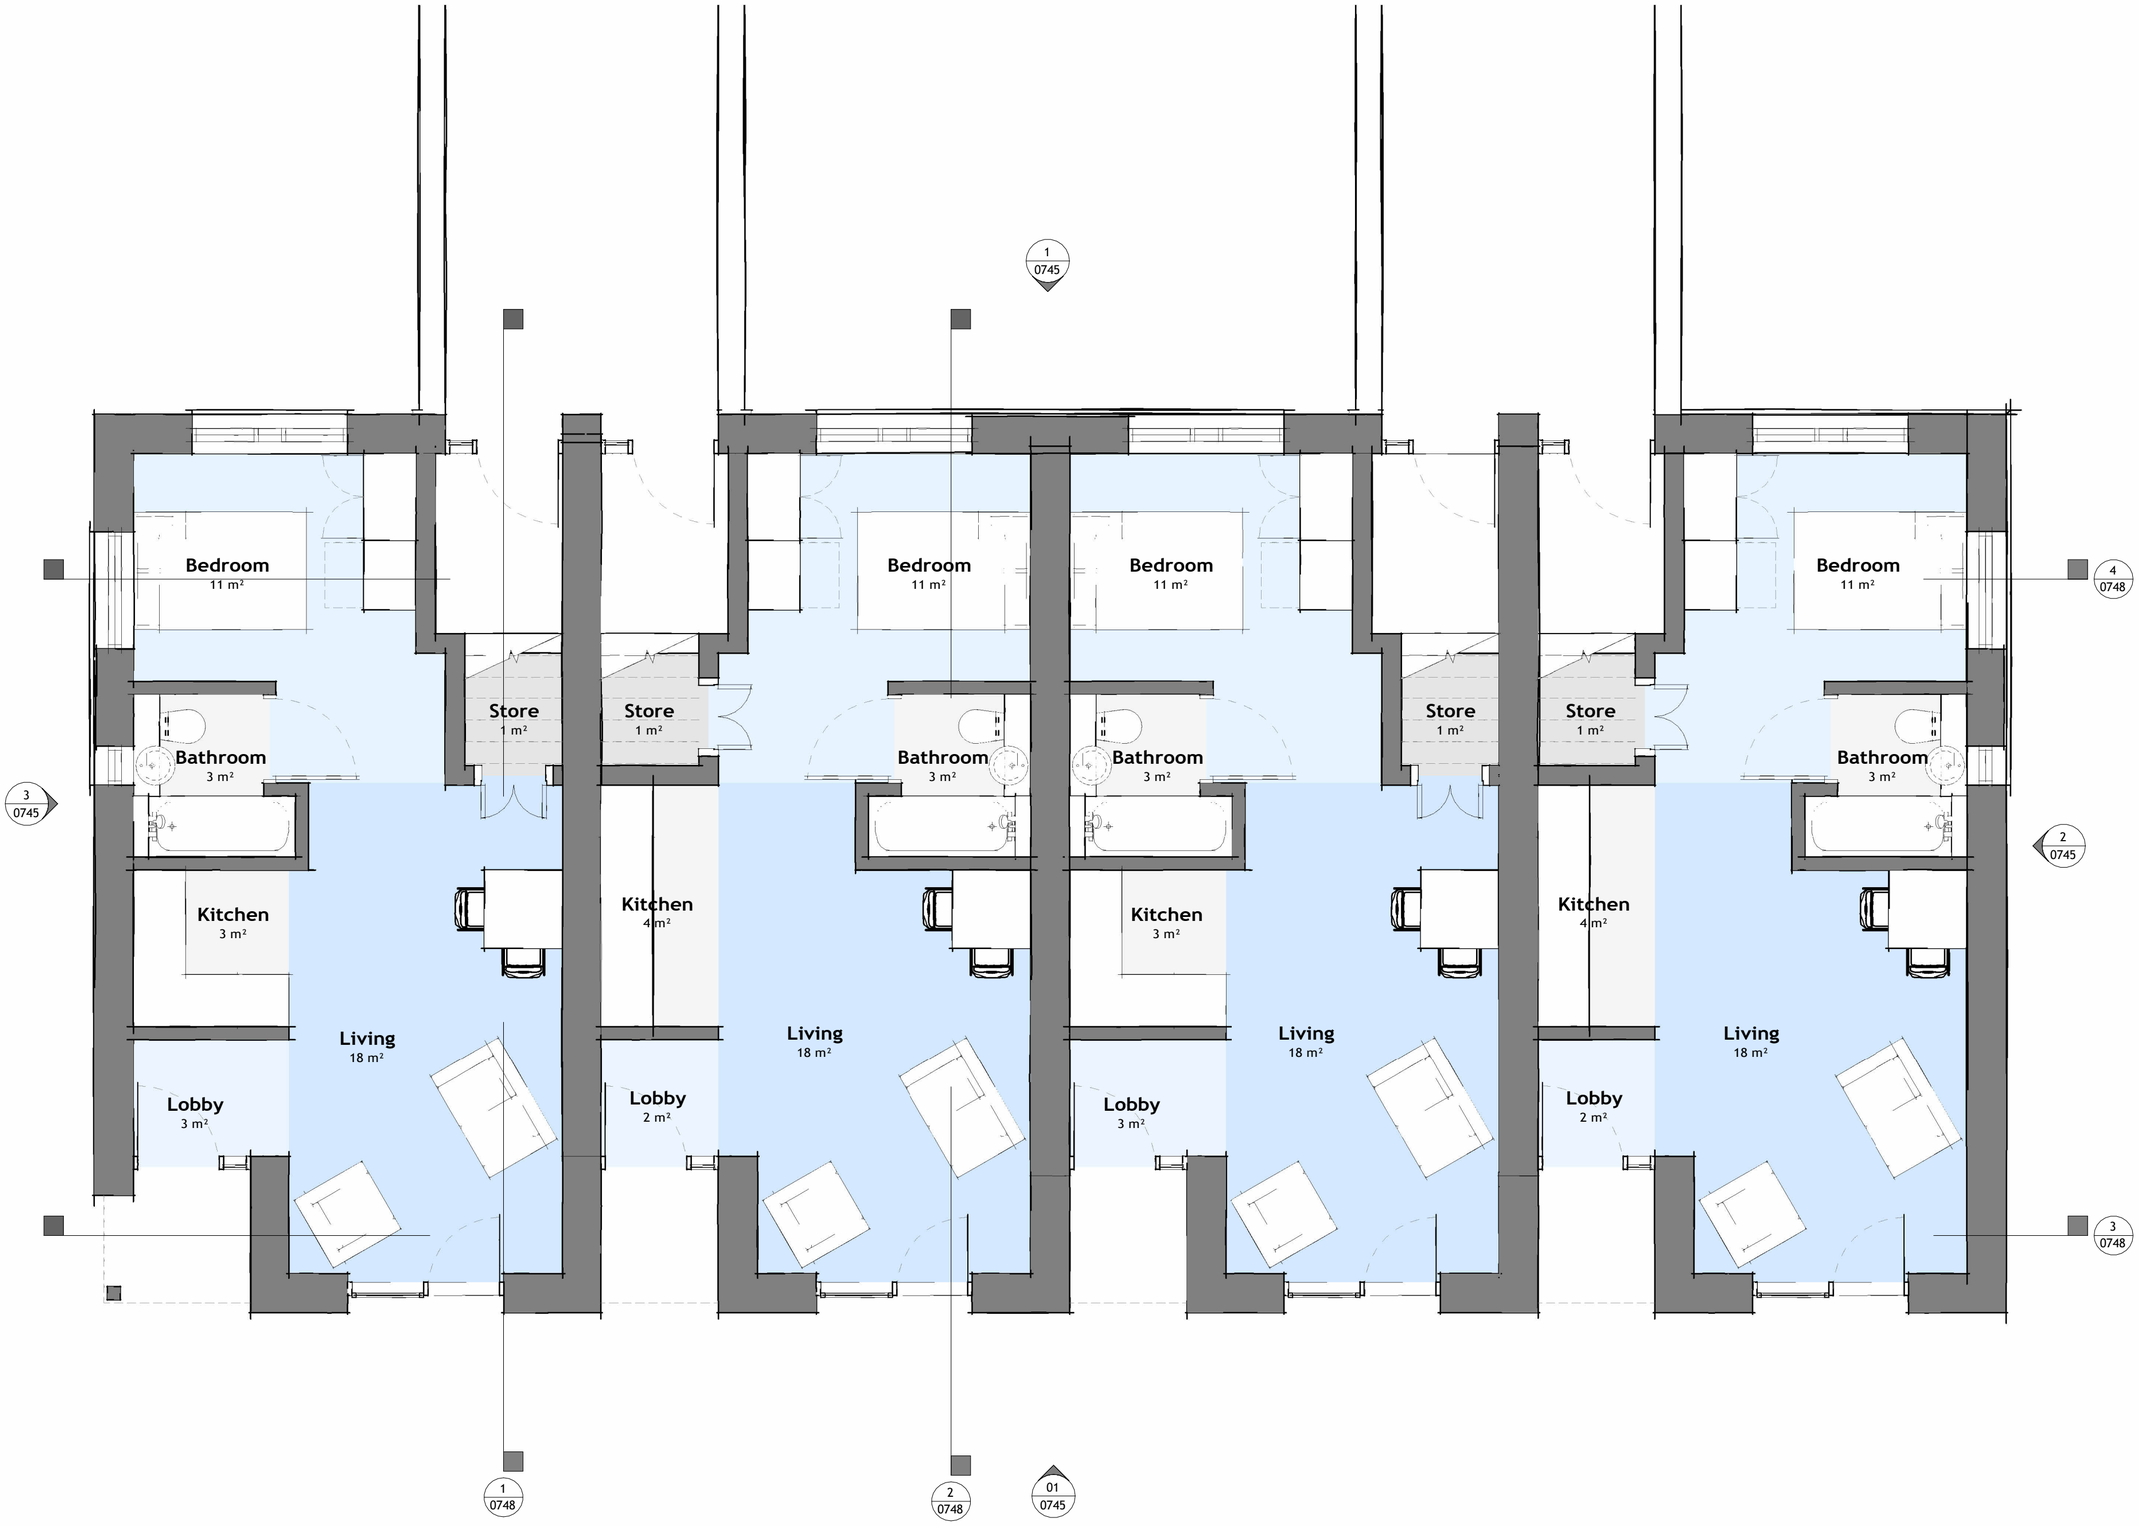

0 0.5 1 1.5 2 2.5m

North

Scale 1:50

PROPOSED GROUND FLOOR PLAN - COURT 02
1 : 50

Farrell & Clark Architects

LEEDS
0113 259 0922
Leeds@farrellandclark.co.uk

LONDON
0207 580 9210
London@farrellandclark.co.uk

www.farrellandclark.co.uk

Status:	PLANNING A3
Client:	Thomas Owen Care
Project:	Fredrick Finlay Oxford Road, Dewsbury
Title:	Proposed Ground Floor Plan Court 02
Drawn: AMN	Date: August 2023
Check: NC	Scale: 1 : 50 @A2
Drawing No.: PROJECT-ORIGINATOR-ZONE-LEVEL-TYPE-ROLE-NUMBER 410004-FCA-01-00-DR-A-0740	Rev: P01