
FARRELL & CLARK LLP ©
Do not scale from this drawing

Rev.	Description	Date	By
P01	Issued for Planning	17/08/23	ED

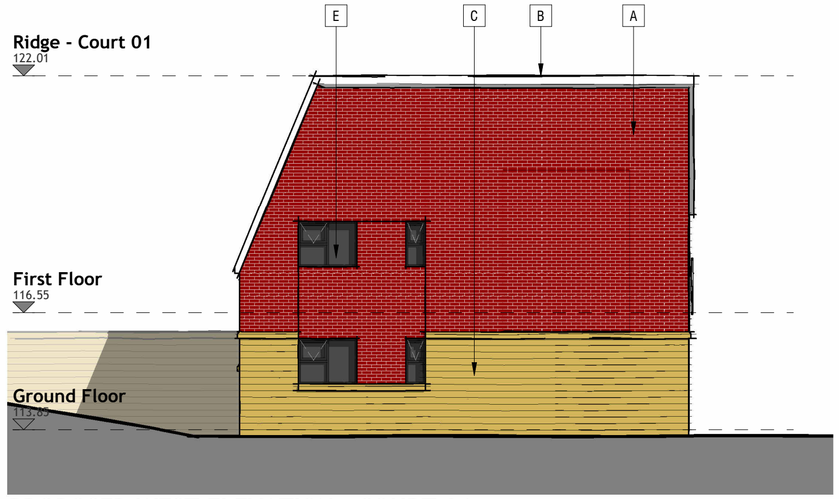


PROPOSED NORTH ELEVATION - COURT 01
1 : 100



PROPOSED WEST ELEVATION - COURT 01
1 : 100



PROPOSED SOUTH ELEVATION - COURT 01
1 : 100

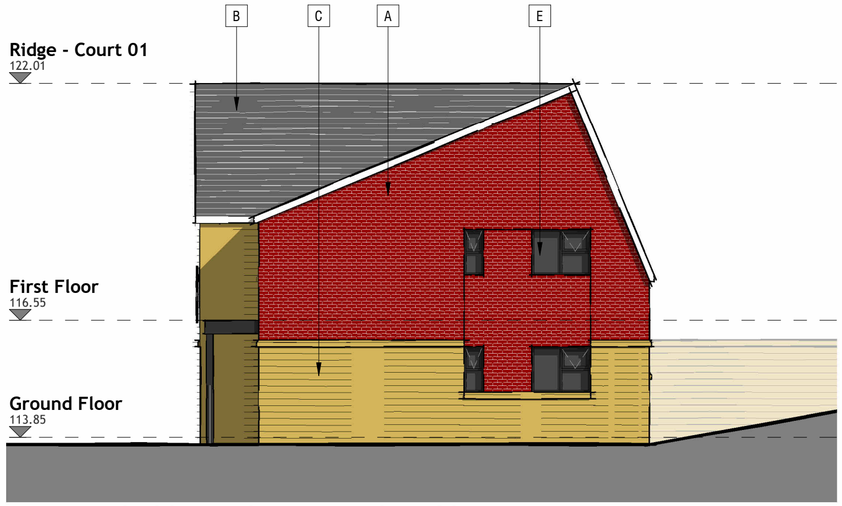

PROPOSED EAST ELEVATION - COURT 01
1 : 100

Material Legend

A	Brick
B	Slate
C	Stone
D	Curtain walling
E	Windows
F	Zinc
G	Aluminium doors

0 1 2 3 4 5m

Scale 1:100

Farrell & Clark Architects

LEEDS
0113 259 0922
Leeds@farrellandclark.co.uk

LONDON
0207 580 9210
London@farrellandclark.co.uk

www.farrellandclark.co.uk

Status:	PLANNING A3
Client:	Thomas Owen Care
Project:	Fredrick Finlay Oxford Road, Dewsbury
Title:	Proposed Elevations Court 01
Drawn:	AMN
Date:	August 2023
Check:	NC
Scale:	1 : 100 @A2
Drawing No.: PROJECT-ORIGINATOR-ZONE-LEVEL-TYPE-ROLE-NUMBER	410004-FC-01-ZZ-DR-A-0735
Rev:	P01