

FARRELL & CLARK LLP ©
Do not scale from this drawing

Rev.	Description	Date	By
P01	Issued for Planning	06/10/23	ED

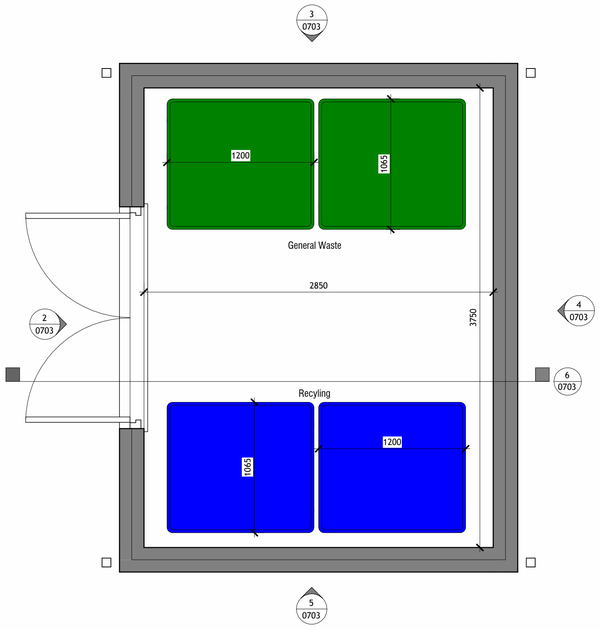


Proposed Bin Store Plan
1 : 25

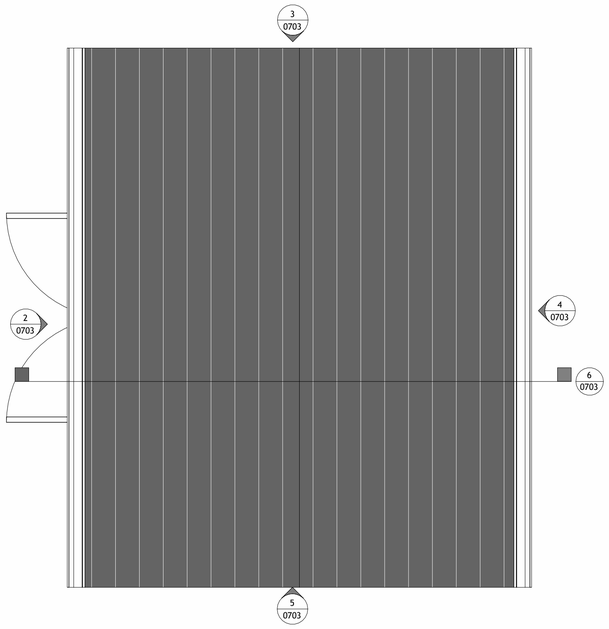


Proposed Bin Store Roof Plan
1 : 25




Bin Store - West Elevation
1 : 25

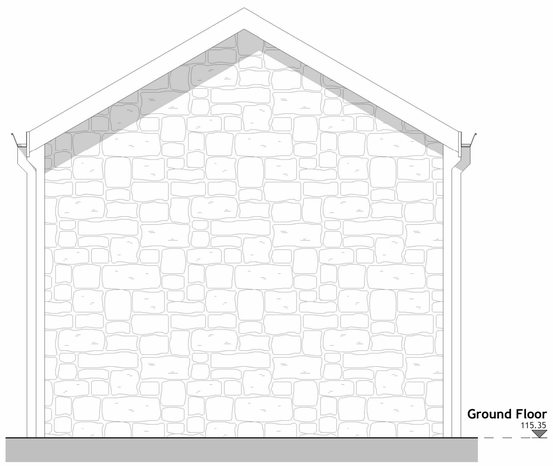


Bin store - North Elevation
1 : 25

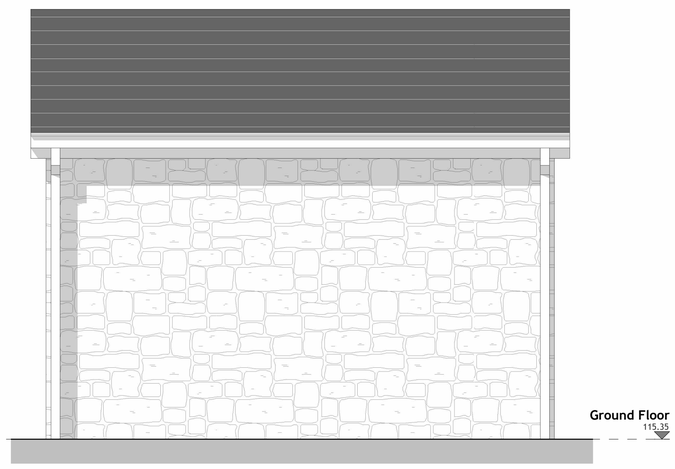

Bin Store - East Elevation
1 : 25

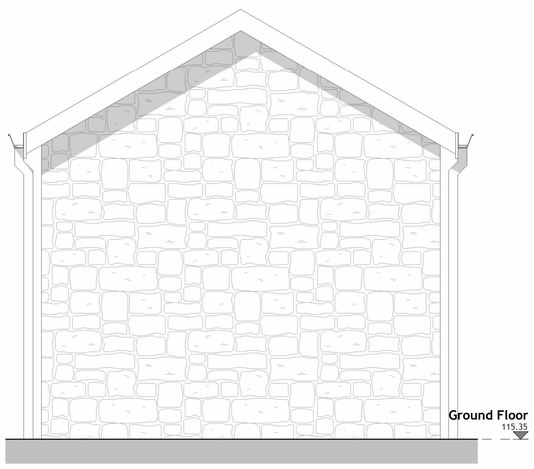

Bin Store - South Elevation
1 : 25

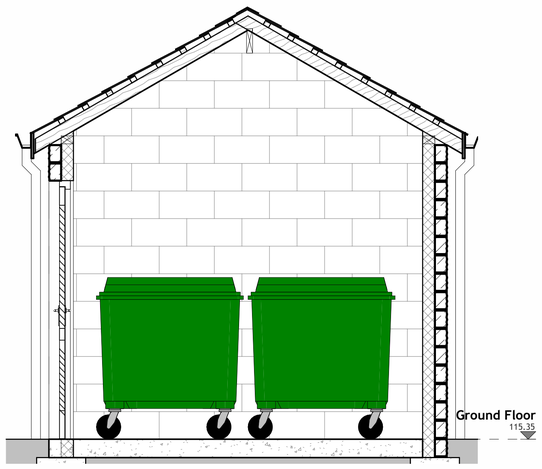

Bin Store - Section Detail
1 : 25

NOTES:

- Bin Store to be construction in materials to match the main buildings on site.
- Space will be provided for 4No 1100lt commercial wheelie bins
- All waste will be segregated in line with Kirkees recycling guidance.
- All waste will be collected from the site by a contracted waste recycling operator.
- Clinical waste including sharps bins will be collected securely by a specialist waste processing contractor.

0 0.3 0.5 0.8 1 1.3m

Scale 1:25

Farrell & Clark Architects

LEEDS
0113 259 0922
Leeds@farrellandclark.co.uk

LONDON
0207 580 9210
London@farrellandclark.co.uk

www.farrellandclark.co.uk

Status:	PLANNING		A3
Client:	Thomas Owen Care		
Project:	Fredrick Finlay Oxford Road, Dewsbury		
Title:	Proposed Bin Store		
Drawn:	ED	Date:	06/10/23
Check:	AN/NC	Scale:	1 : 25 @A1

Information Name: (Project / Originator / Volume / Level / Type / Role / Number)
410004-FCA-00-01-DR-A- 0703 Rev: P01