
FARRELL & CLARK LLP ©
Do not scale from this drawing

Rev.	Description	Date	By
P01	Issued for Planning	17/08/23	ED
P02	Materials amended	04/01/24	ED
P03	Materials simplified and amended in line with Local Authority comments.	13/03/24	AMN

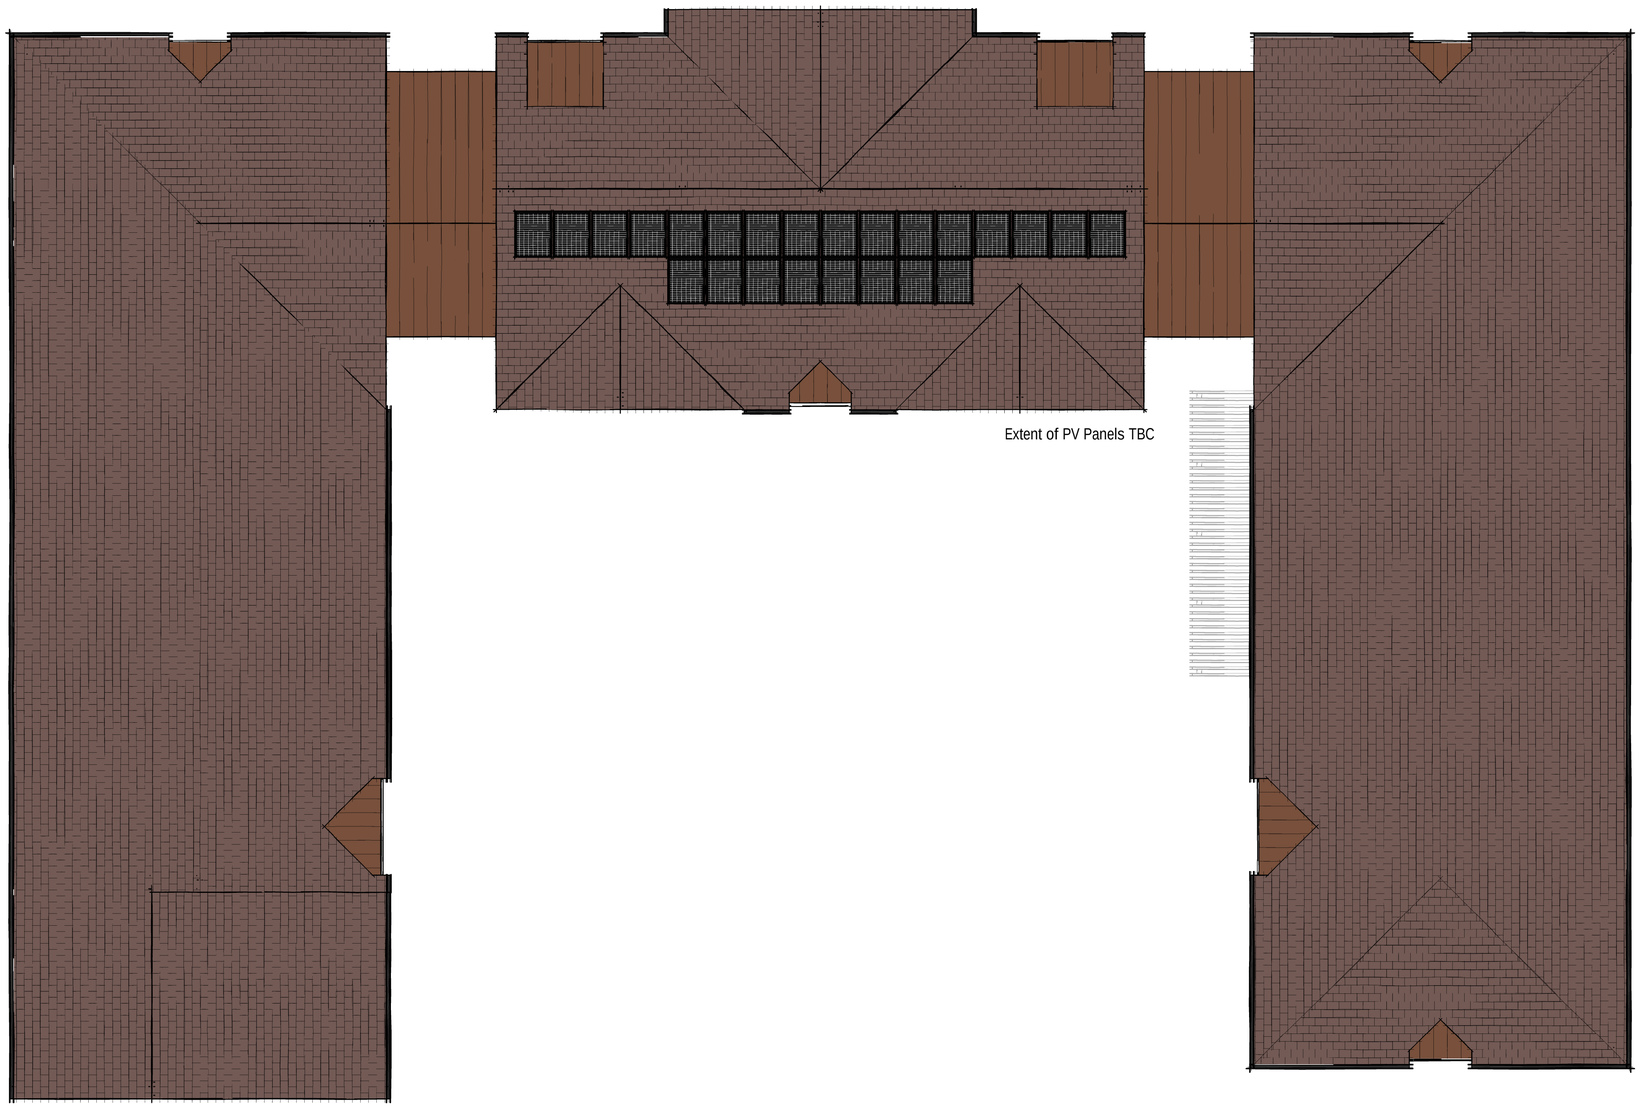

Roof Plan - Centre Court
1 : 100

0 1 2 3 4 5m
Scale 1:100

Farrell & Clark Architects

LEEDS
0113 259 0922
Leeds@farrellandclark.co.uk

LONDON
0207 580 9210
London@farrellandclark.co.uk

www.farrellandclark.co.uk

Status:	PLANNING		A3
Client:	Thomas Owen Care		
Project:	Fredrick Finlay Oxford Road, Dewsbury		
Title:	Proposed Roof Plan Centre Court		
Drawn:	ED	Date:	August 2023
Check:	NC	Scale:	1 : 100 @A1

Information Name:
PROJECT ORIGINATOR VOLUME LEVEL TYPE ROLE NUMBER
410004-FCA-01-ZZ-DR-A- 0723 Rev: P03