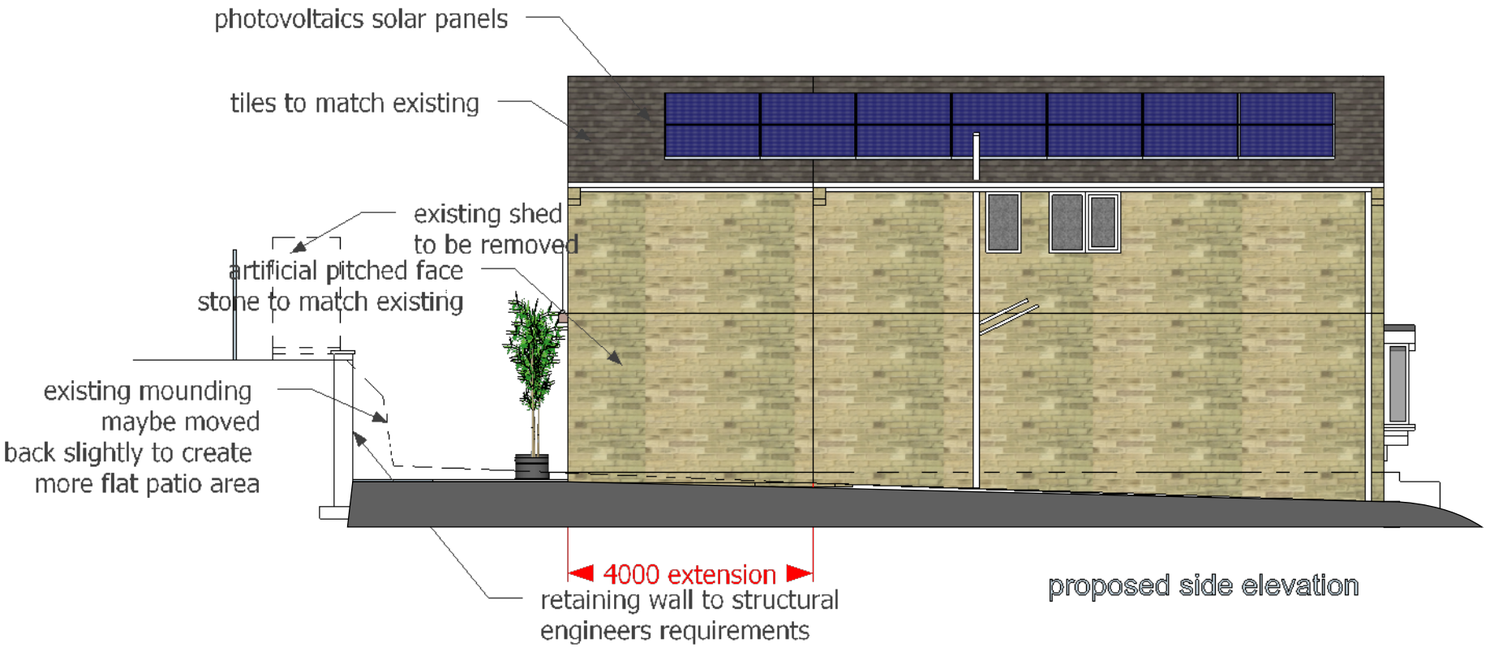

proposed side elevation

proposed rear elevation

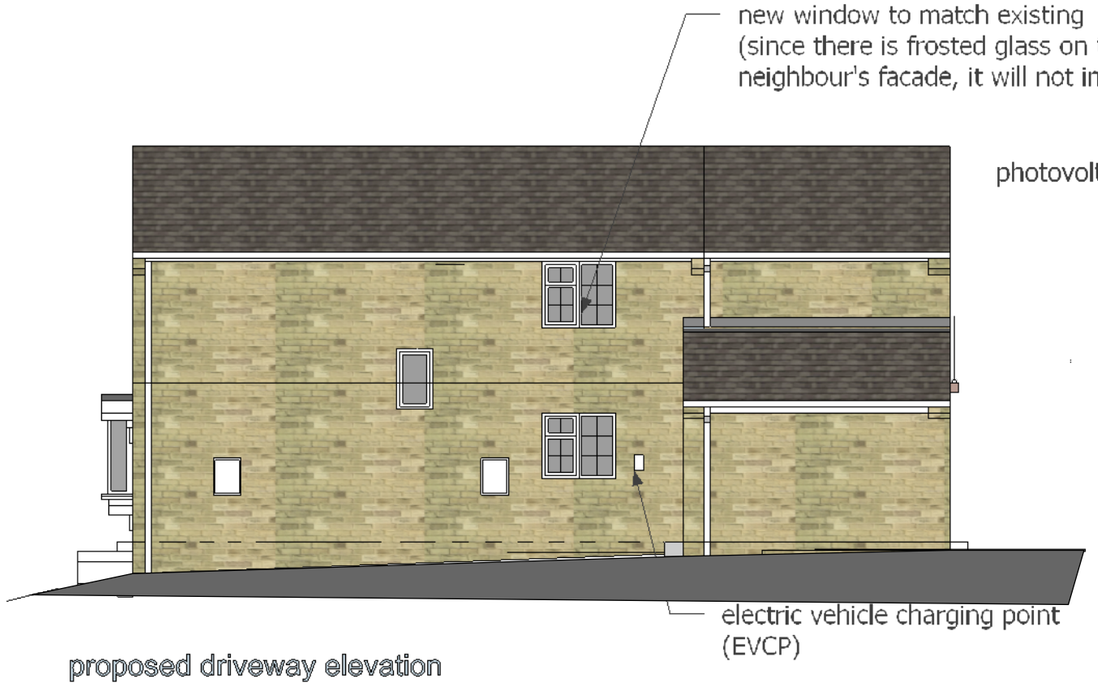

proposed driveway elevation

proposed entrance elevation

revisions
A 2-10-2023
proposed side elevation with rear section profiled added

Jade3 Architecture Ltd

Jade3 Architecture Ltd, Studio 12, Silver Street, Wakefield, WF1 1UY
Cellphone . 07535 740097 www.jade3architecture.co.uk

20 High Brooms
Birkby
Huddersfield
HD2 2FP

Project No.	Project Title
2023 Enquiry 79	**proposed elevations**

Drawn By	Reviewed By	Scale	Date
	MC	**1:100 @A3 size**	**21/09/2023**

Drawn No.	Reviewed Title	Revision
108		A

Important Notice
Do not scale off this drawing. Critical dimensions should be checked on site prior to works commencing. Dimensional conflicts should be brought to the company's attention as soon as they become apparent. Failure to do so could render the contractor liable for subsequent losses. Copyright in this drawing and any work executed from this drawing remians the property of Jade3 Architecture Ltd.

© Copyright Jade3 Architecture Ltd.