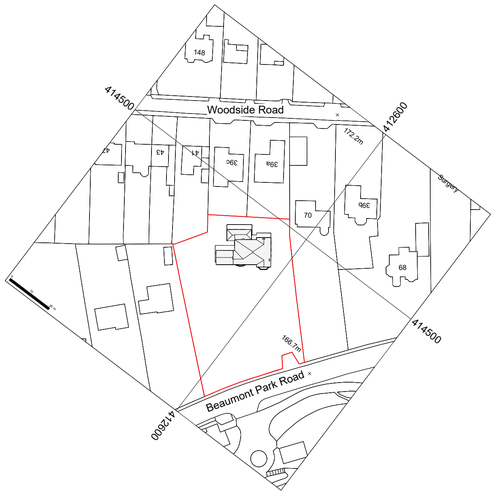

Location
1:1250

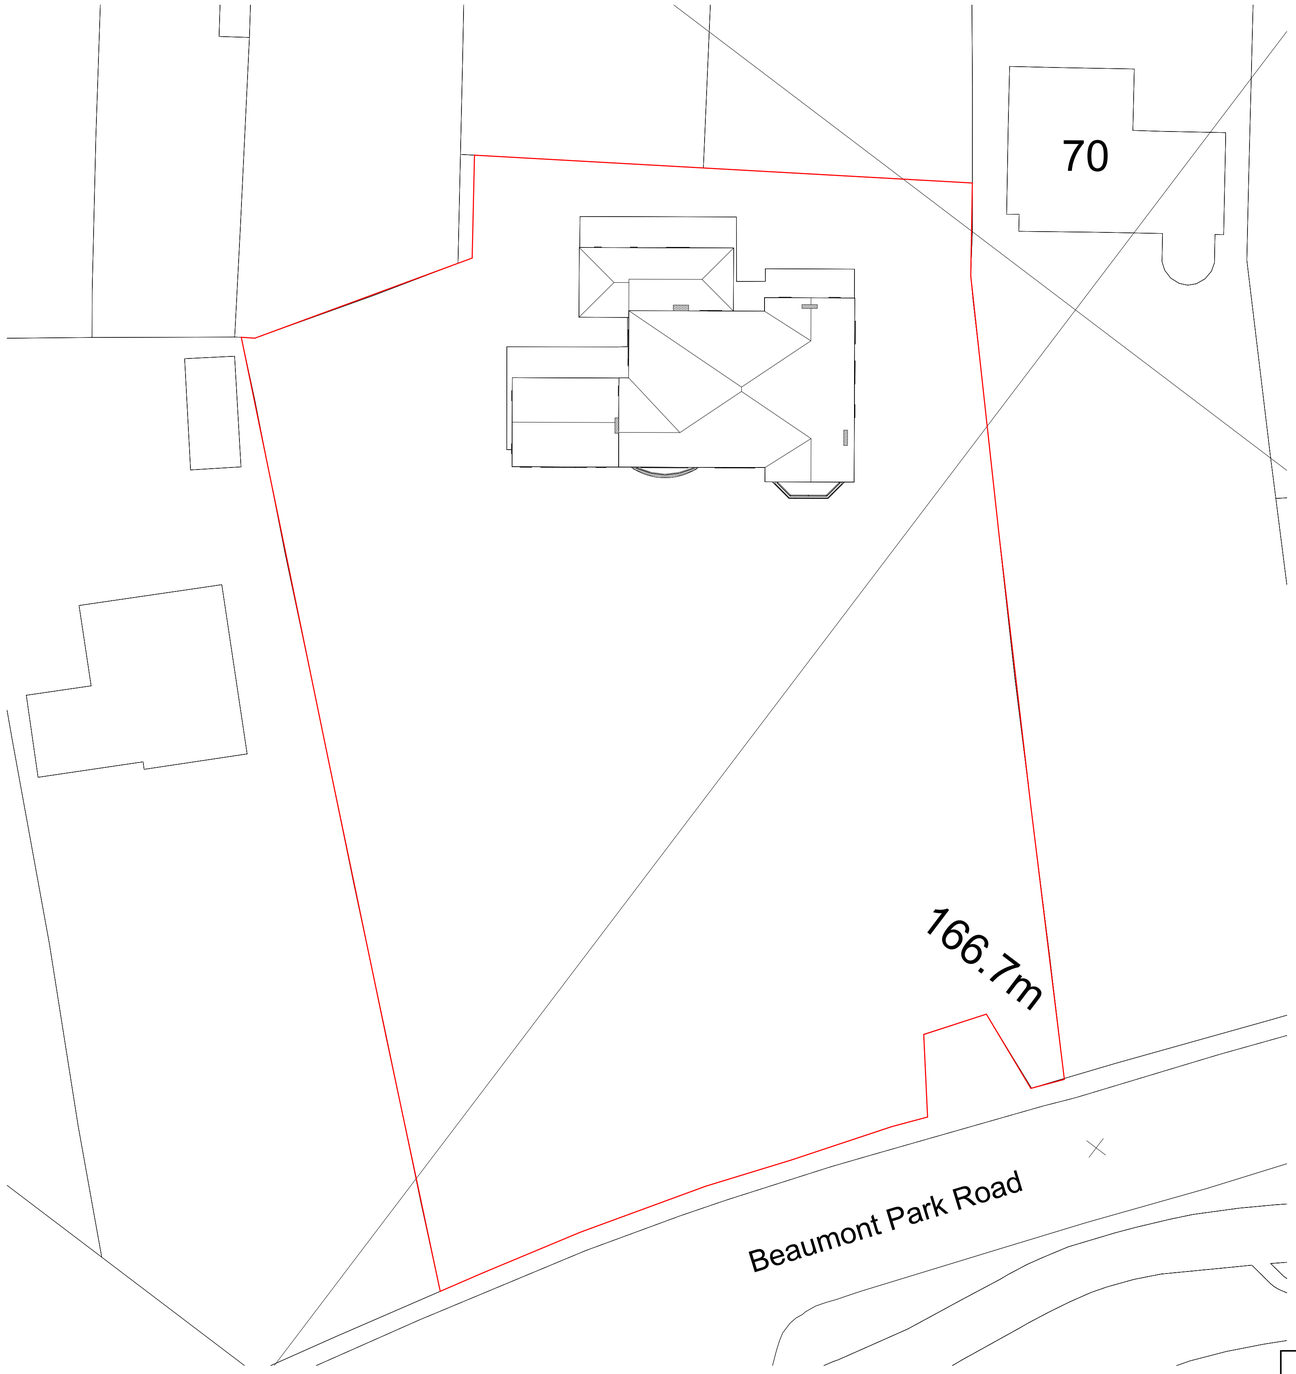

Existing Site Plan
1:1250

Note:
All Dimensions Are Approximate

TREND ARCHITECTURE
T: 01484 941051
plan@trendarchitecture.co.uk
www.trendarchitecture.co.uk

Project Name
72 Beaumont Park Road, Beaumont Park, Huddersfield, HD4 5JH

Drawing Title:
Existing Site Plan

Drawing Number: TR-A22-0901-001
Scale: As indicated@A1

Date: 12/04/23
Revision:

Drawn By: AM
Checked by: JA

Reason For Issue:
Planning