CLIFFE LANE, GOMERSAL

NOTES

ALL WORK TO BE CARRIED OUT IN ACCORDANCE WITH THE BUILDING REGULATIONS AND THE REQUIREMENTS OF THE LOCAL AUTHORITY.


HOUSE TYPE A2_2 STOREY
SEMI_2BED_4PERSON = PLOTS
33, 34, 44, 45, 58 & 59




FRONT ELEVATION




REAR ELEVATION

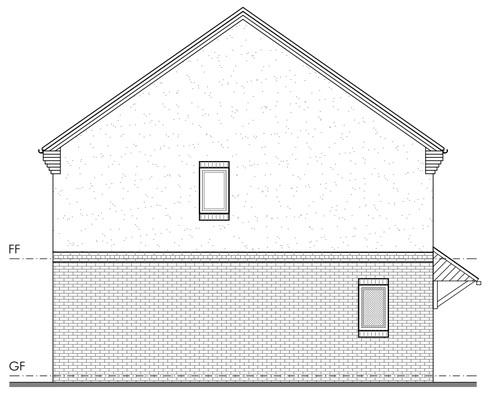

SIDE ELEVATION

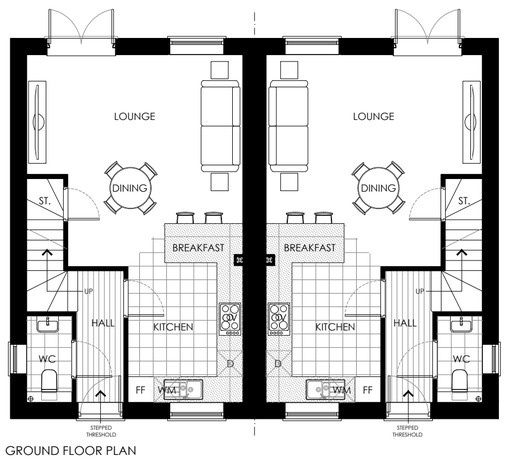

GROUND FLOOR PLAN

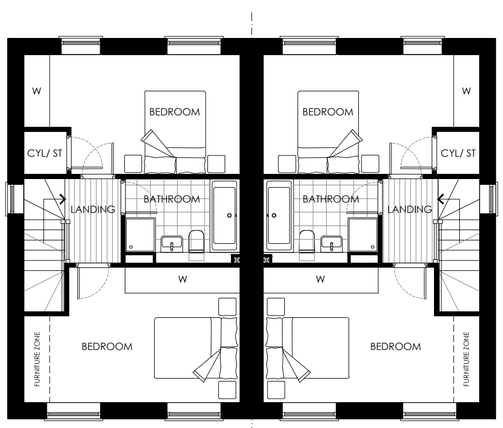

FIRST FLOOR PLAN

HOUSE TYPE A2_2 STOREY
SEMI_2BED_4PERSON = PLOTS
02, 32, 37, 41, 52 & 73


HOUSE TYPE B2_2 STOREY
SEMI_3BED_5PERSON = PLOTS
03, 31, 36, 40, 51 & 72




FRONT ELEVATION



REAR ELEVATION

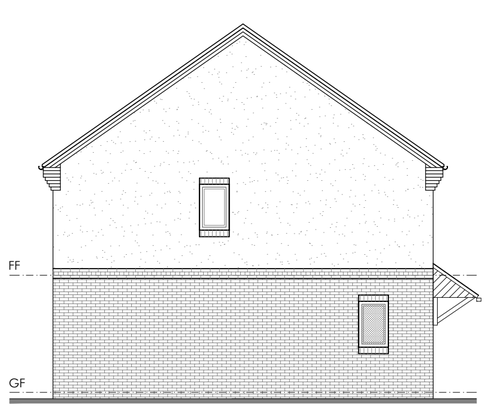

HT_A SIDE ELEVATION

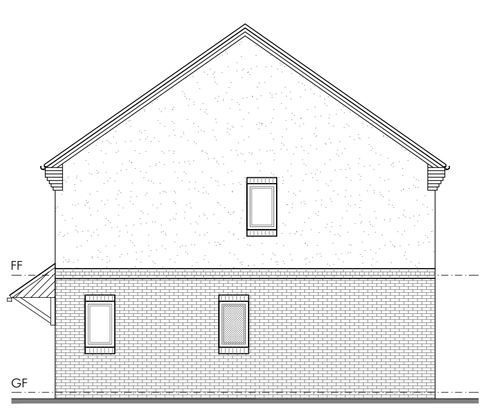

HT_B SIDE ELEVATION



GROUND FLOOR PLAN



FIRST FLOOR PLAN

HOUSE TYPE B2_2 STOREY
SEMI_3BED_5PERSON = PLOTS
06 & 39


HOUSE TYPE A2_2 STOREY
SEMI_2BED_4PERSON = PLOTS
07 & 38



REAR ELEVATION




HT_A SIDE ELEVATION

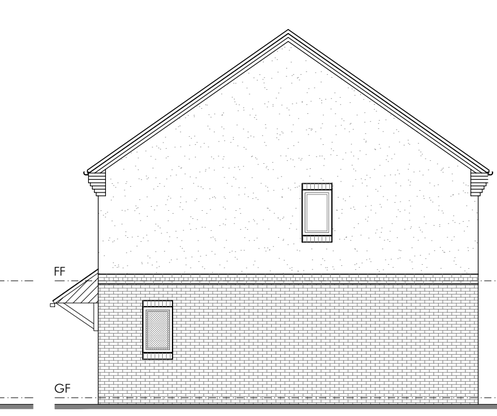

HT_B SIDE ELEVATION



GROUND FLOOR PLAN

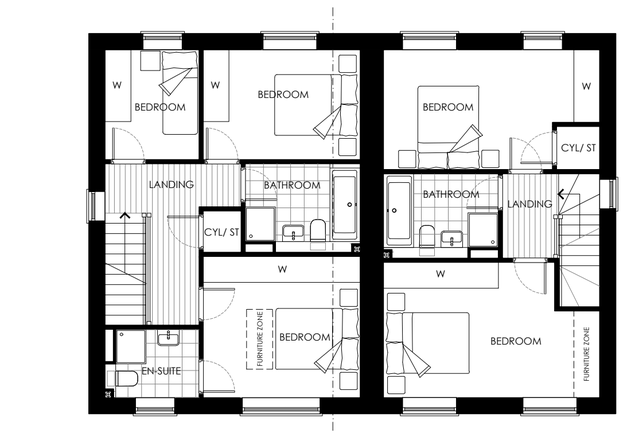

FIRST FLOOR PLAN

0 5 10m

SCALE 1:100

REV	DESCRIPTION	BY	CHKD	DATE
-	-	-	-	-

LOROC ARCHITECTS

25A PARK SQUARE WEST,
LEEDS, LS1 2PW
T: 0113 233 7755
W: www.loroc.co.uk

3RD FLOOR, 86 - 90 PAUL STREET,
LONDON, EC2A 4NE
T: 0203 875 5333

CLIENT
QUARTERS GOMERSAL

PROJECT
CLIFFE LANE, GOMERSAL

TITLE
HOUSE TYPES AA, AB & BA

DRAWING NO.	1694-103	REVISION	-
SCALE	1:100 @ A1	DATE	01.23
DRAWN BY	BC	CHECKED BY	JC

PURPOSE OF ISSUE

● PLANNING ○ BUILDING REGS ○ TENDER
○ COMMENT ○ INFORMATION ○ CONSTRUCTION

THIS DRAWING IS COPYRIGHT AND THE INTELLECTUAL PROPERTY OF LOROC ARCHITECTS LIMITED. THIS DRAWING MAY NOT BE REPRODUCED IN WHOLE OR IN PART WITHOUT WRITTEN AUTHORITY. NO DIMENSIONS TO BE SCALED FROM THIS DRAWING. ALL DIMENSIONS TO BE CHECKED ON SITE PRIOR TO COMMENCEMENT OF WORKS AND ANY DISCREPANCIES REPORTED TO THE ARCHITECT/ ENGINEER/ CONTRACTOR.