


Elevations

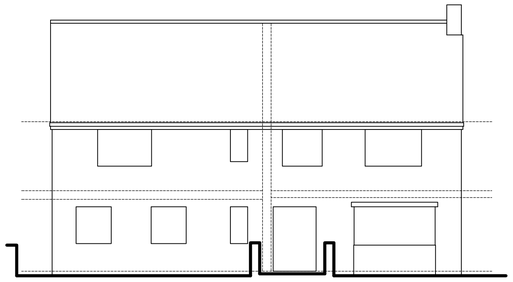


Front

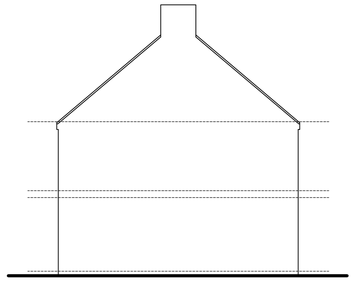


Side

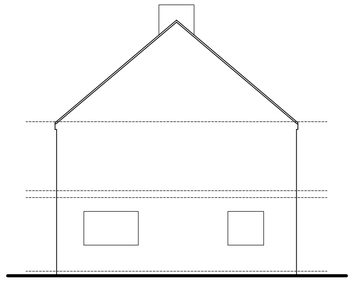


Side

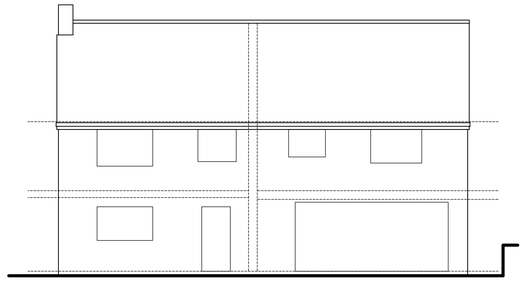


Rear

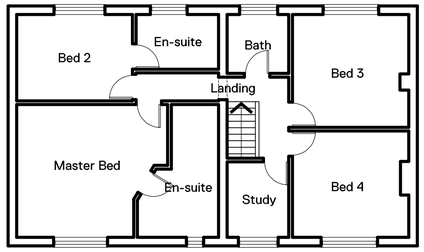


First Floor Plan

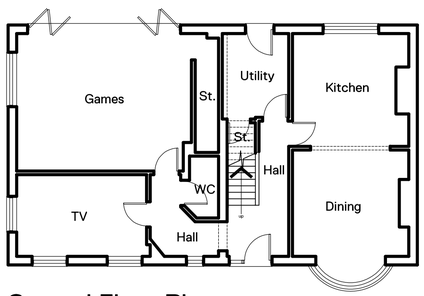

Ground Floor Plan

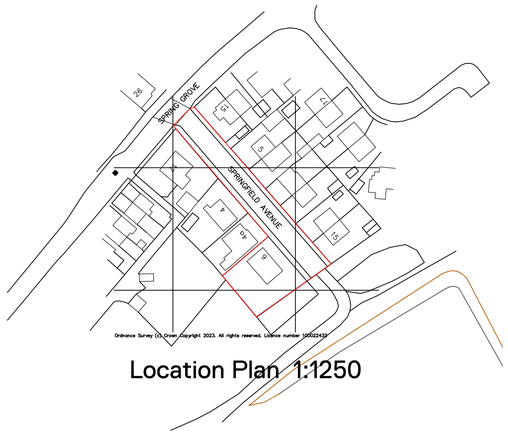

Location Plan 1:1250

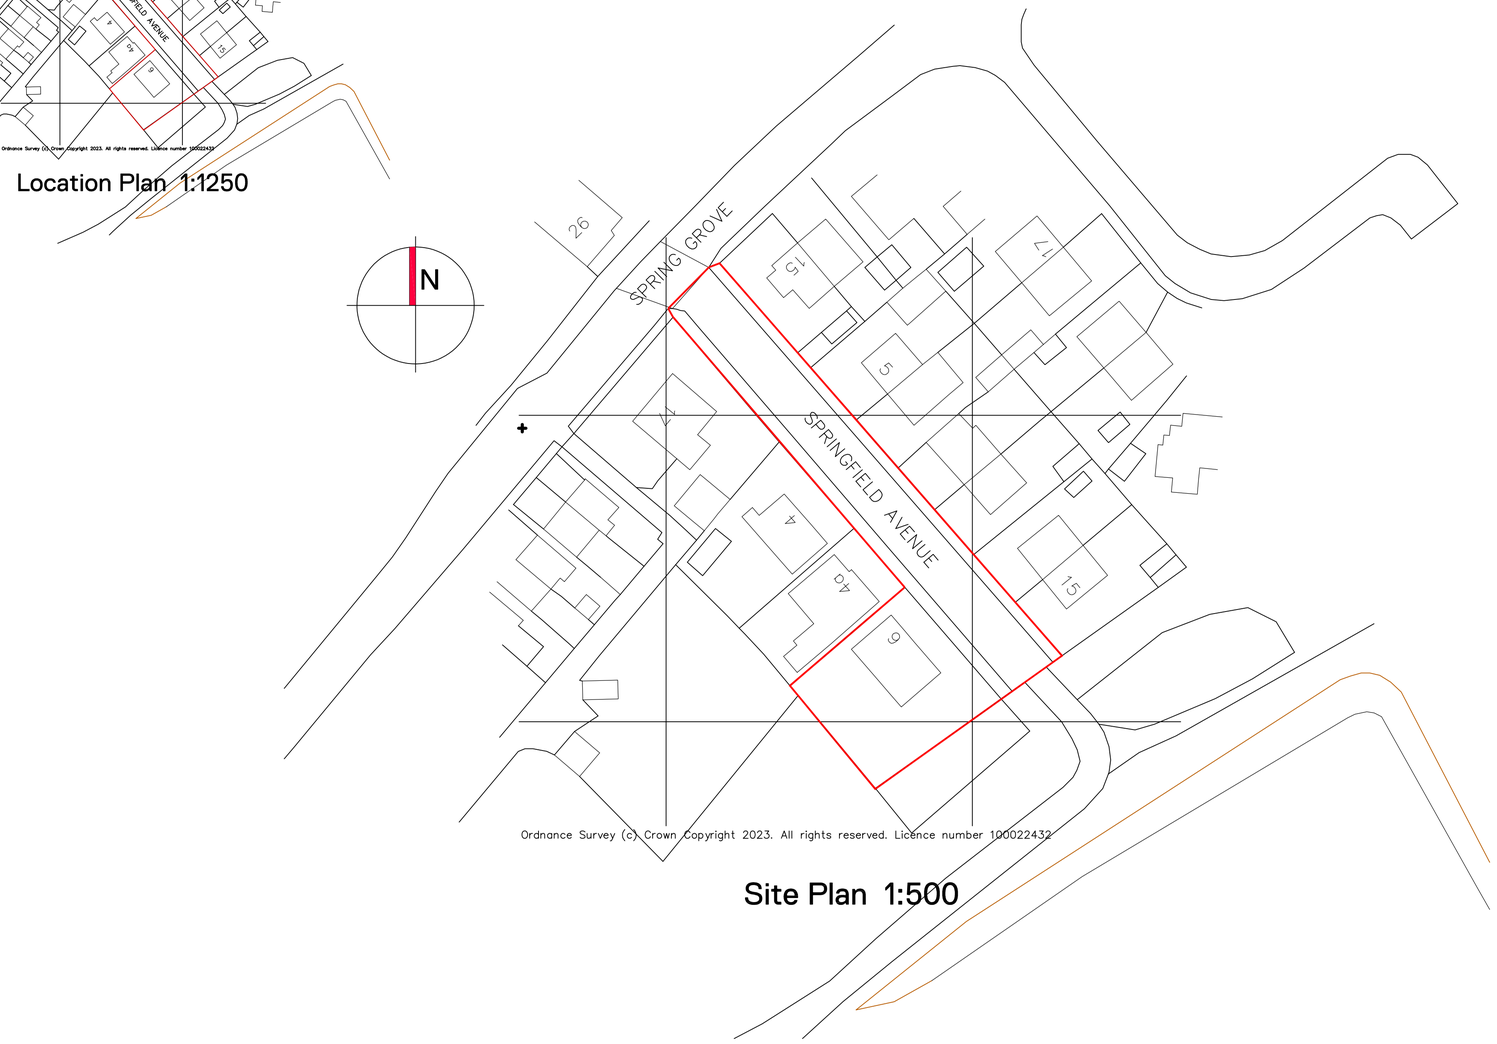

Site Plan 1:500

GENERAL NOTES

Figured dimensions only to be taken from this drawing
Do not scale. If in doudt ask.

© Copyright exists on design and information contained in this drawing

No.	Revision/Issue	Date
A	Red line amended	15-11-23

Client Name
Mr&Mrs Hancock

Project Name
Proposed Alterations

Project Address
6 Springfield Avenue
Clayton West
Nr Huddersfield

Drawing Title
Existing Plans

Drawn By
MN

Checked By
TJ

Office Ref
OD/2023/23.025

Project Number
23.025

Drawing Number
03A

Date
12-06-2023

Scale
1:100@A1

JENKINS VEITCH NOLAN

Appleby House
Unit 19 Ravenshorn Way
Renishaw, Sheffield S21 3WY

T: 01246 432 338
F: 01246 436 794
E: info@jvnarchitecture.com