
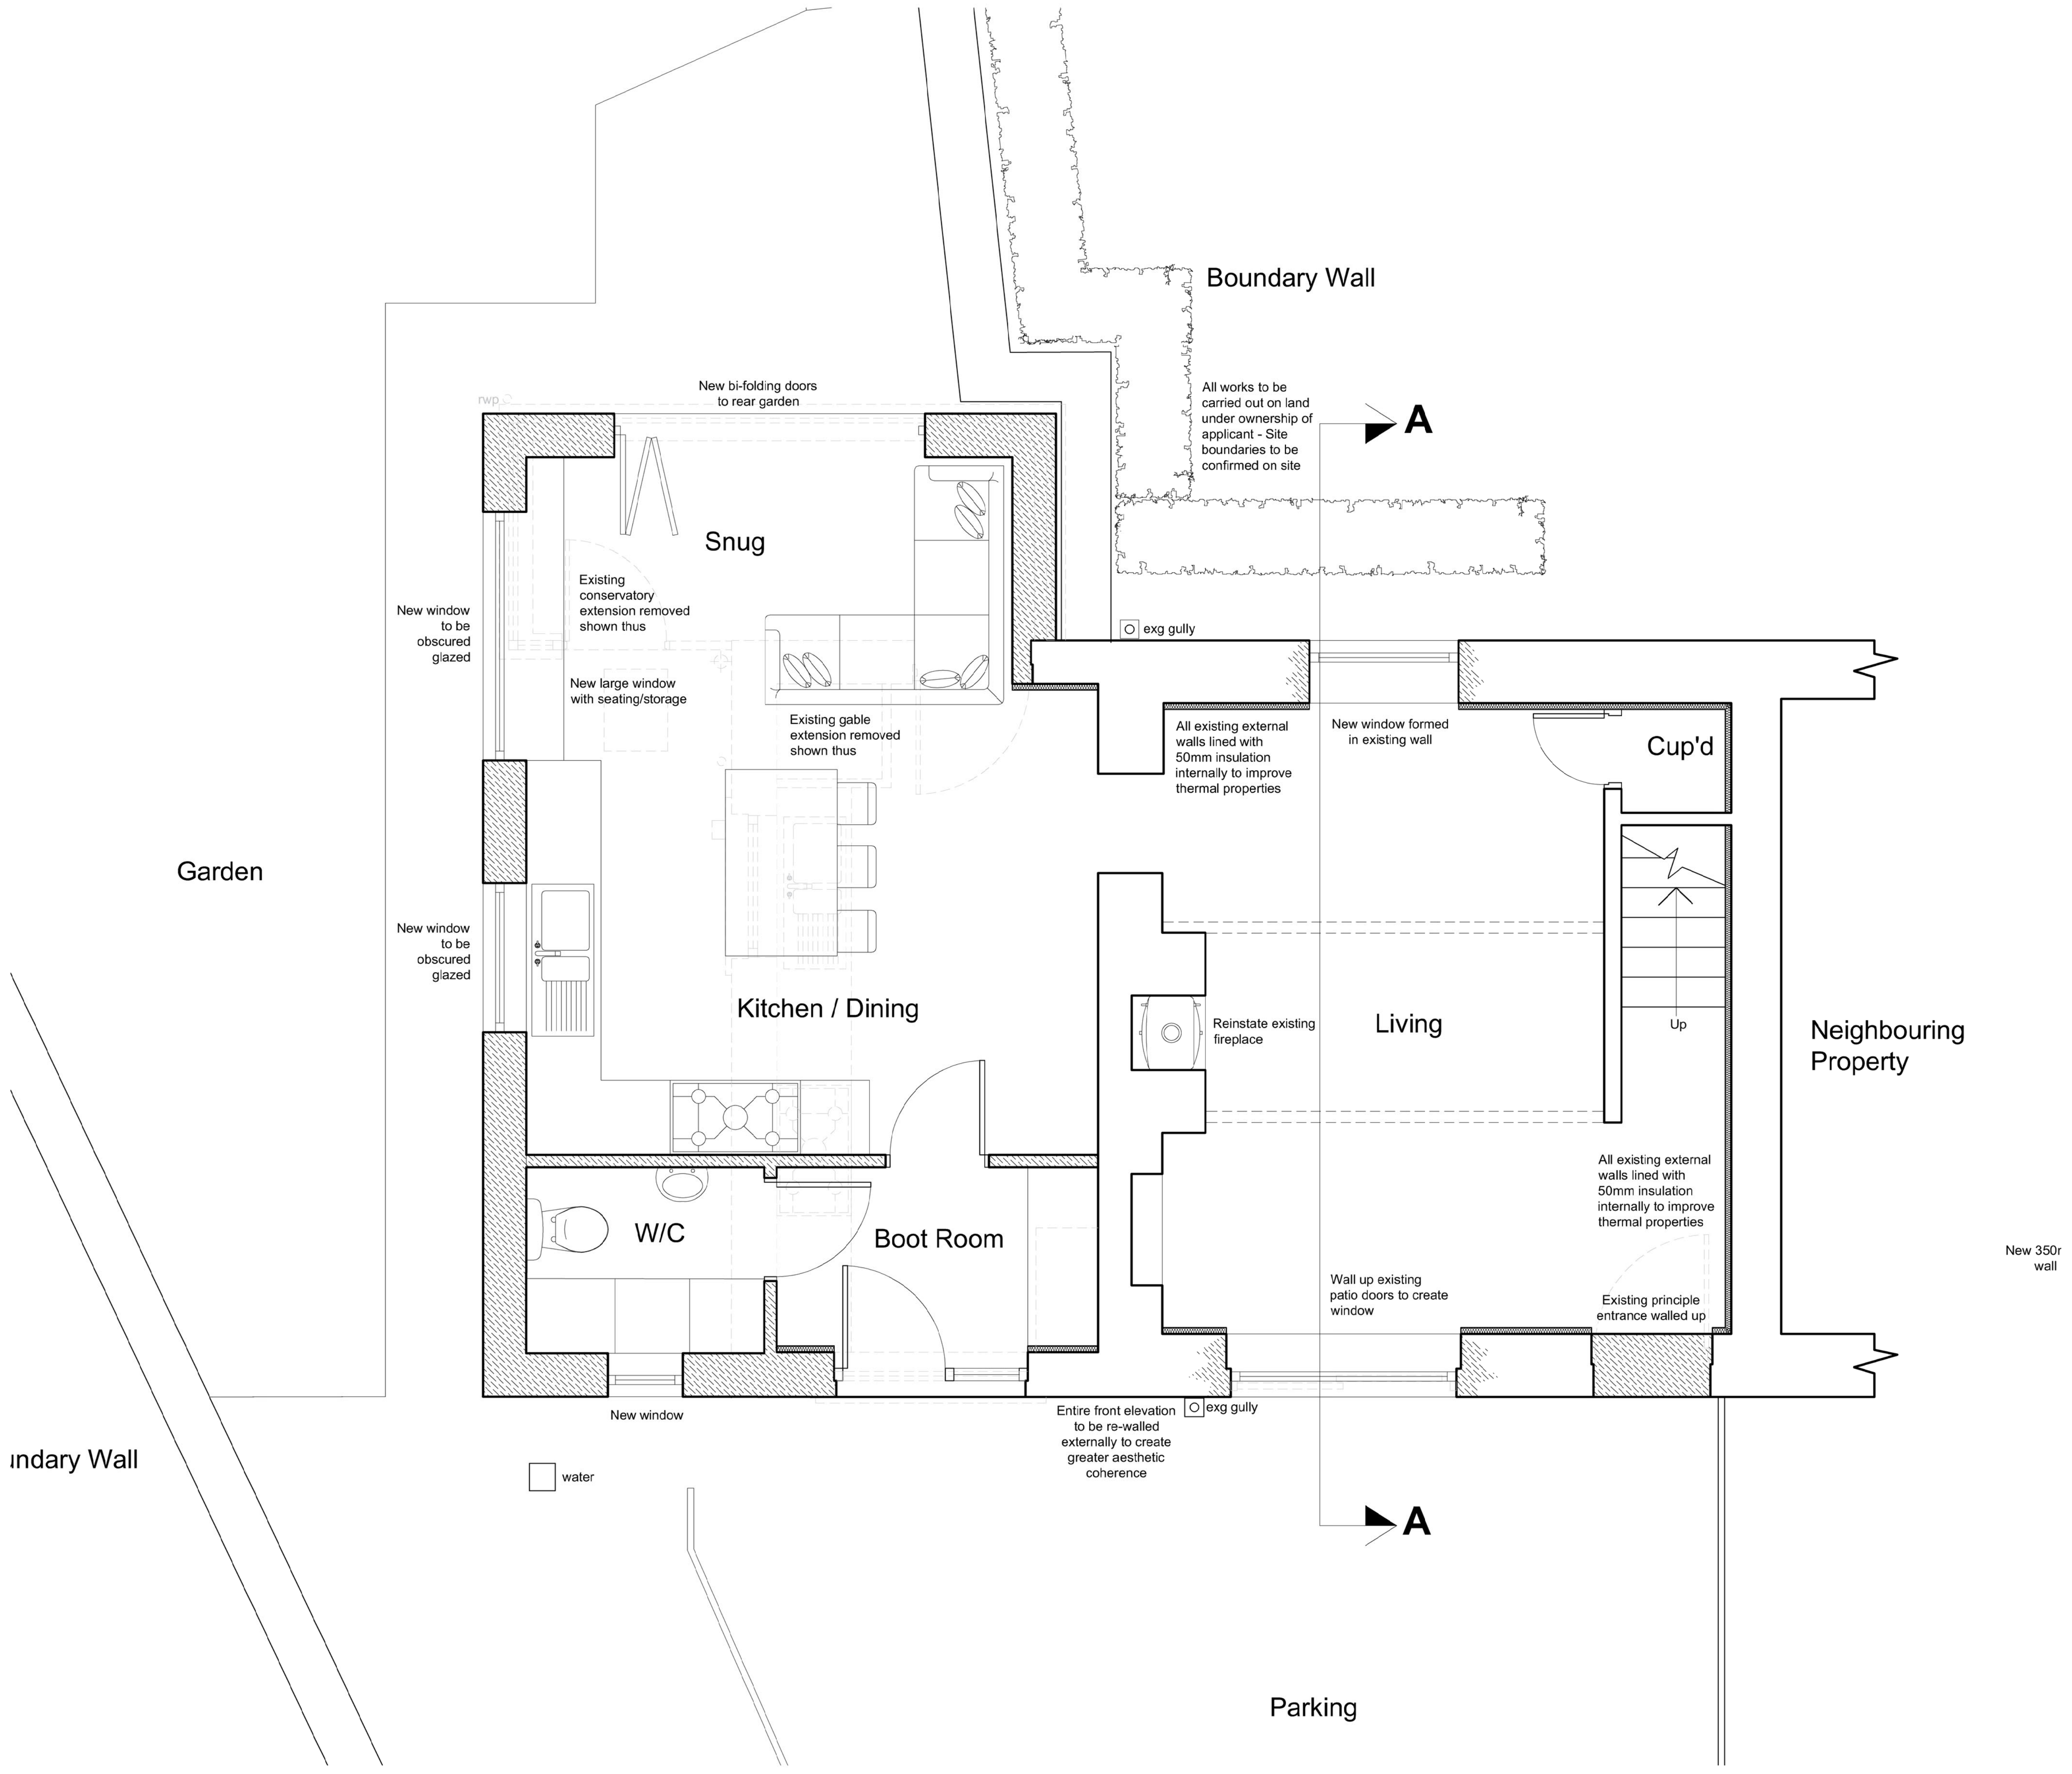


Ground Floor Plan


1:50 scale

0 5m

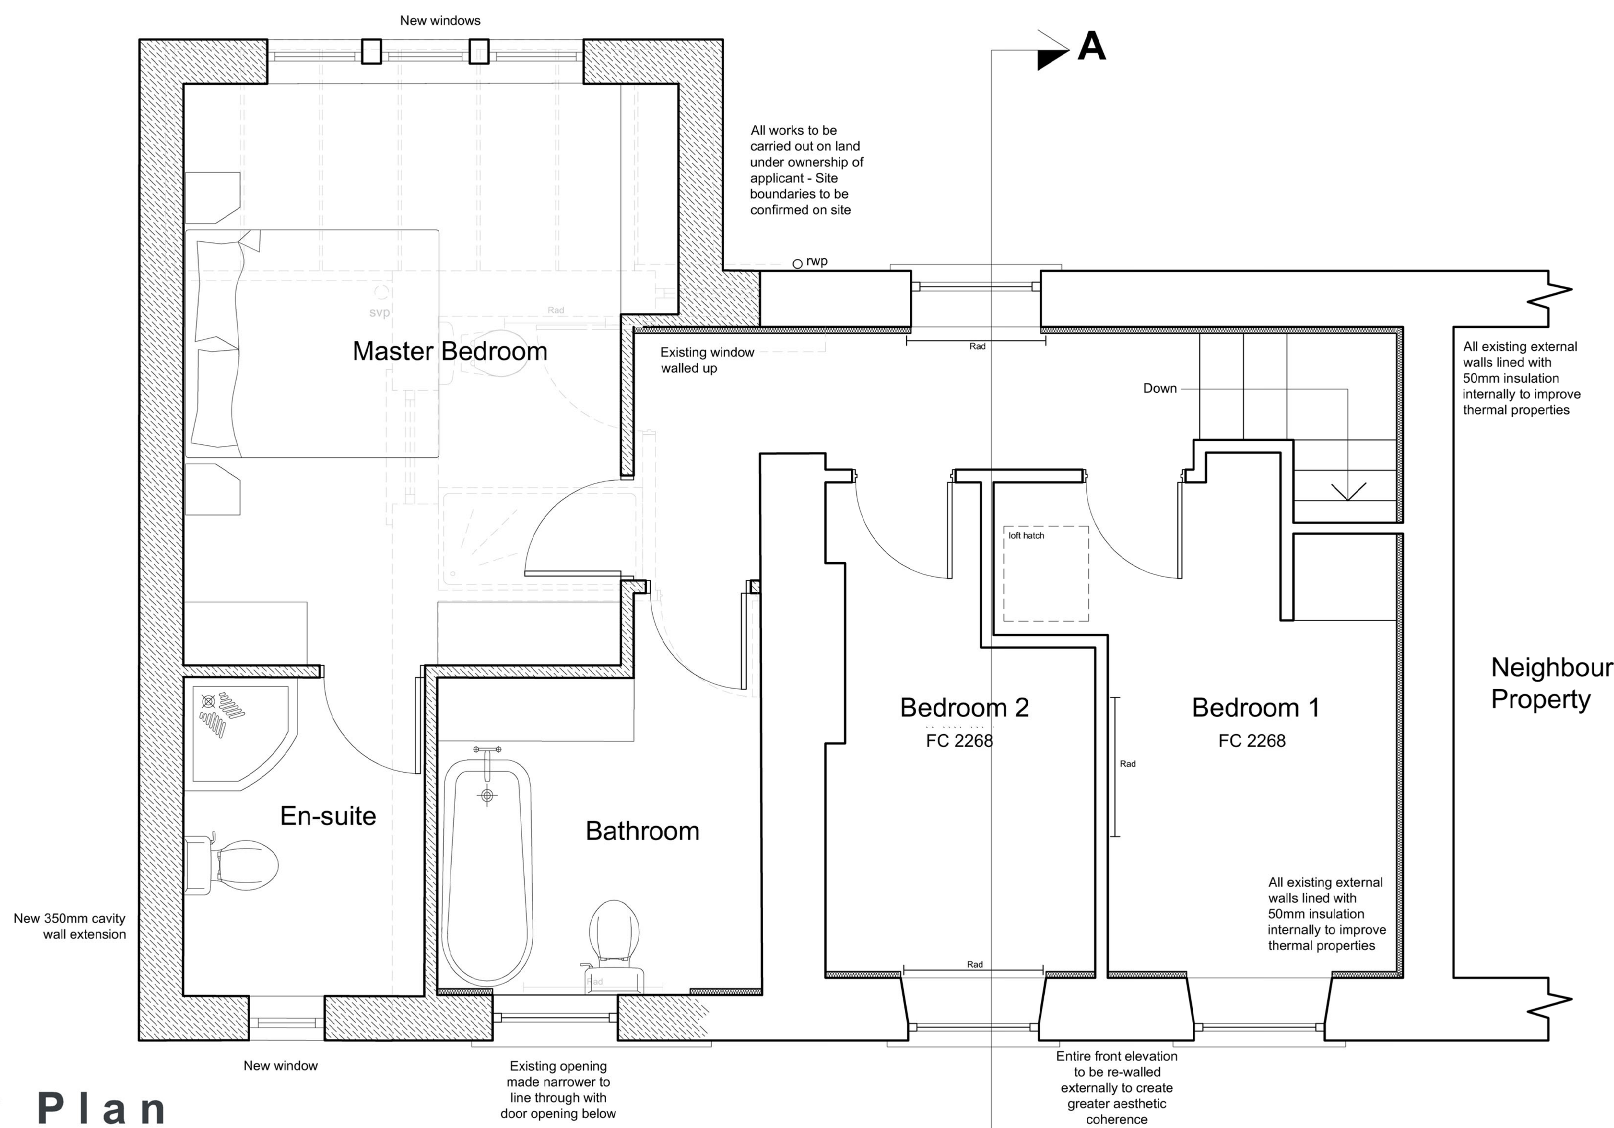


First Floor Plan

1:50 scale

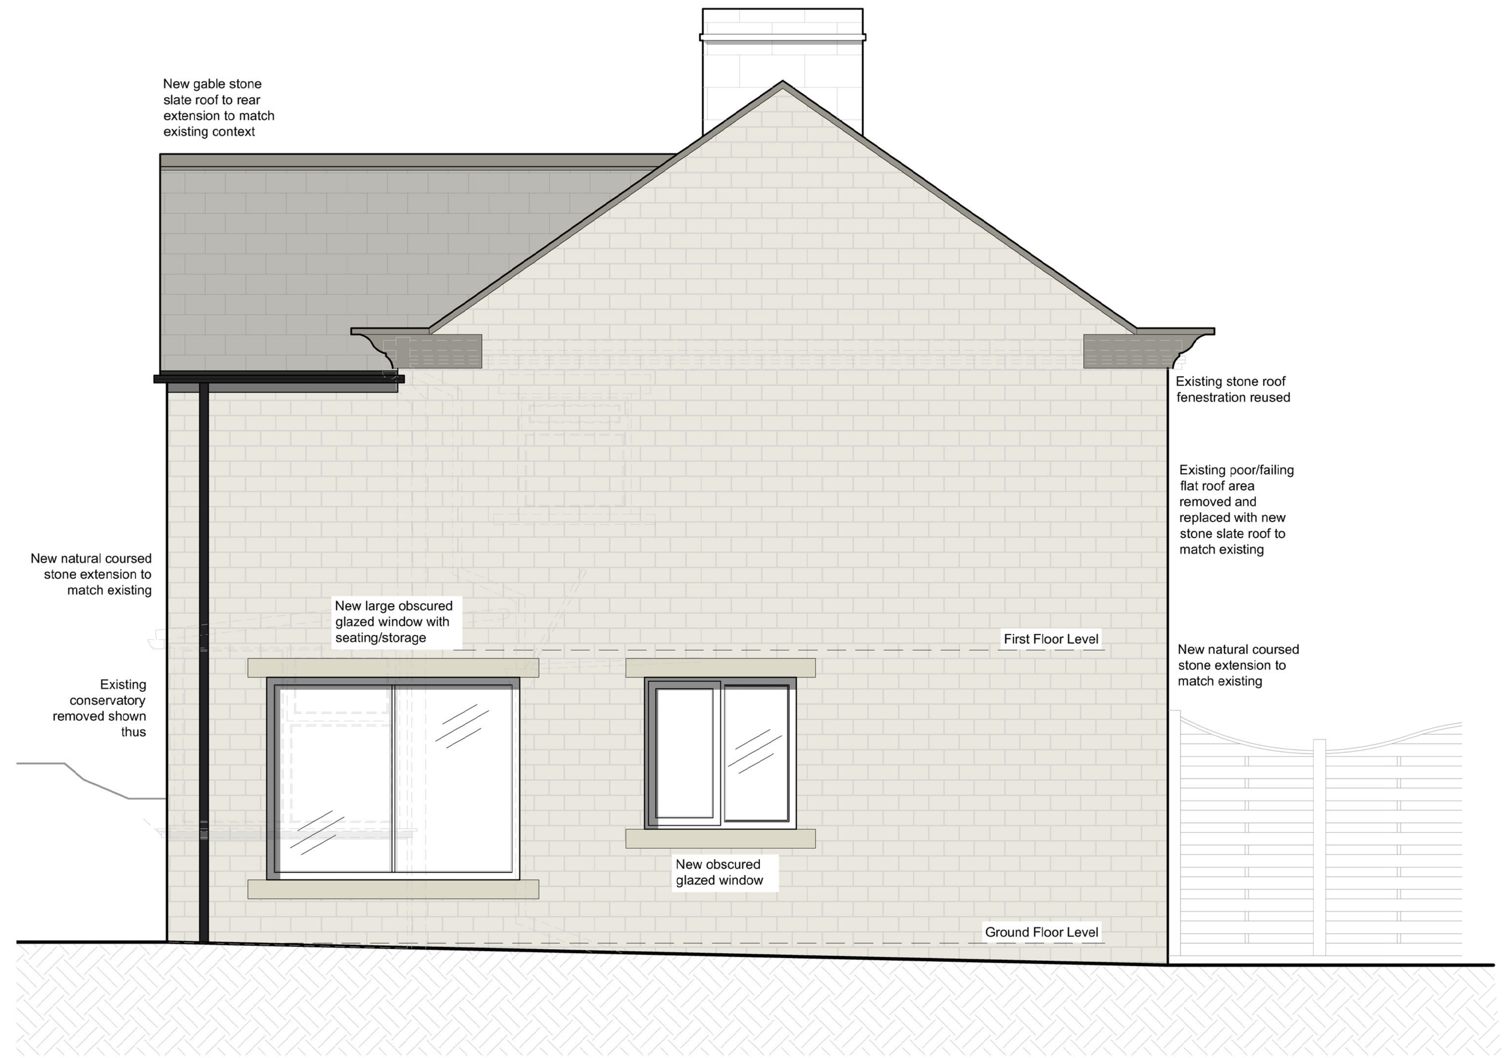

South Elevation Side

1:50 scale

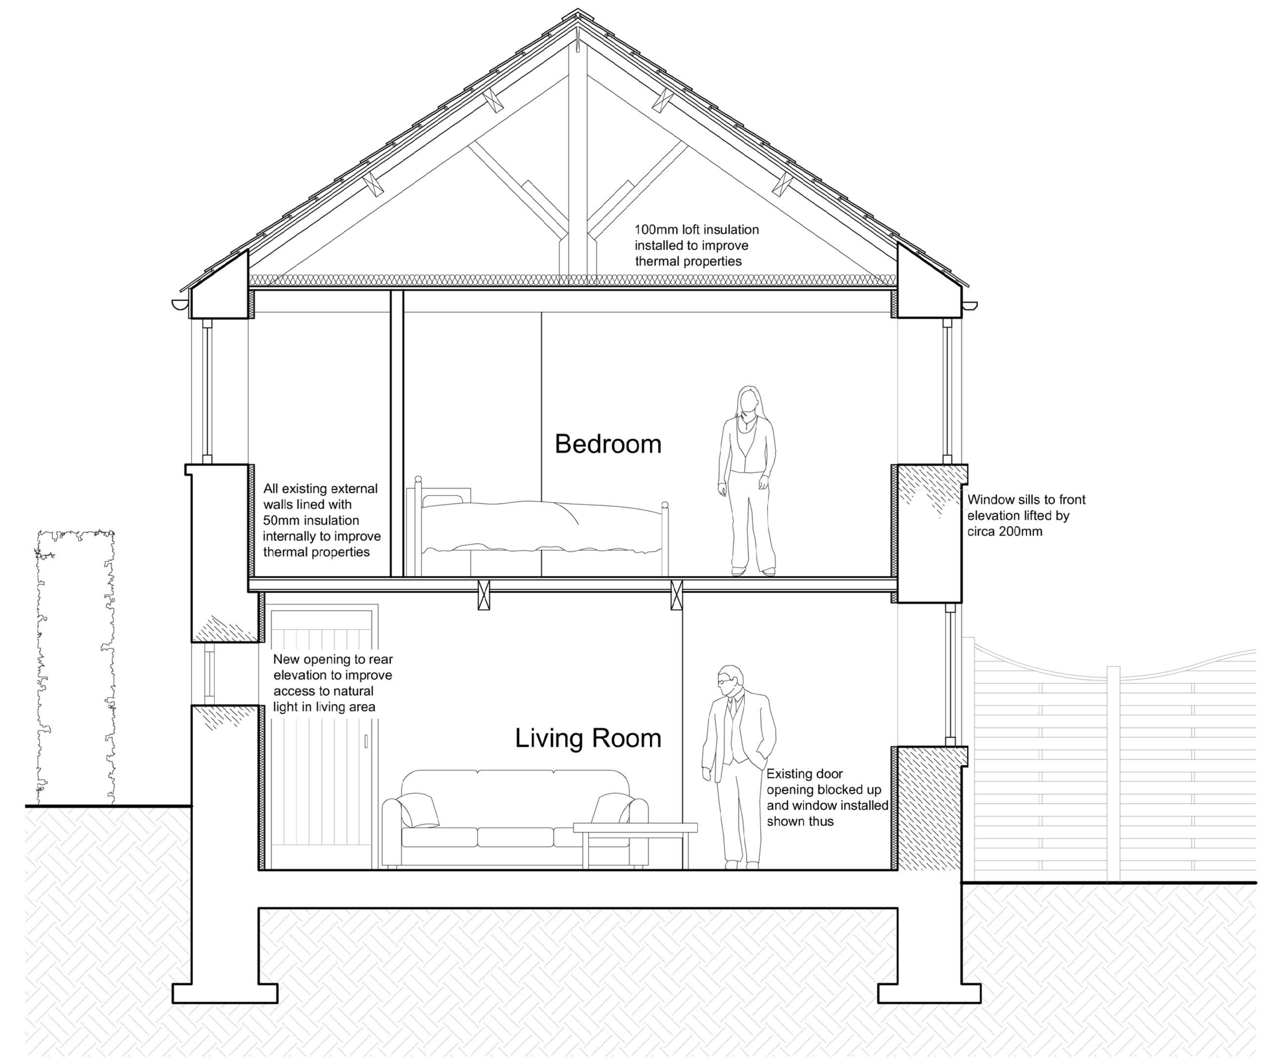

Section A-A

1:50 scale




West Elevation Rear

1:50 scale



East Elevation Front

1:50 scale

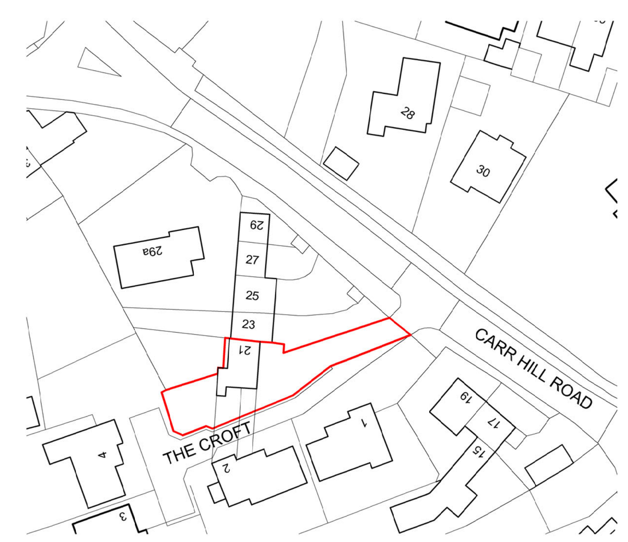

Location Plan

1:1250 scale

0 125m

Client :

Mr N. & Mrs. J Warren-Lees

Job Title:

Proposed 2 Storey Rear & Side Extension at 21 Carr Hill Road, Upper Cumberworth, Huddersfield, HD8 8NW

Drawing Title:

General Arrangement as Proposed

No dimensions are to be scaled from this drawing; all dimensions and sizes to be verified on site.

No structural information is to be taken from these drawings – refer to Structural Engineer's drawings.

Rev:	Description:	Date:
R01	Drawing Originated	Jul 23
R02	Amends to Client Comment	Aug 23
R03	Amends to Client Comment	Sept 23
R04	Amends to Client Comment	Oct 23
R05	Amends to Client Comment	Oct 23
R06	Amends to KMC Comment	Feb 24

Scale:	Drawn By:	Date:
1:50 @ A1	N/A	Jul 2023

Job No:	Drawing No:
01223	01223/PP/02/R06