


PROPOSED REAR ELEVATION Scale 1:100

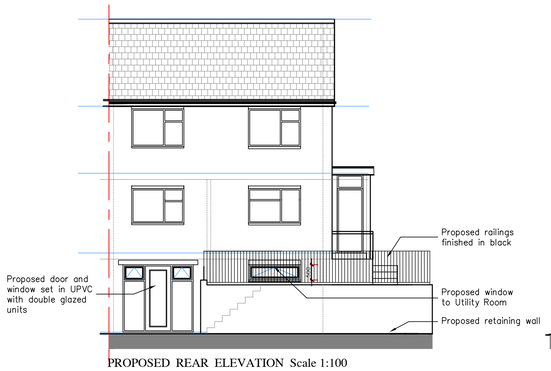


PROPOSED SIDE ELEVATION
Scale 1:100




PROPOSED SIDE ELEVATION
Scale 1:100

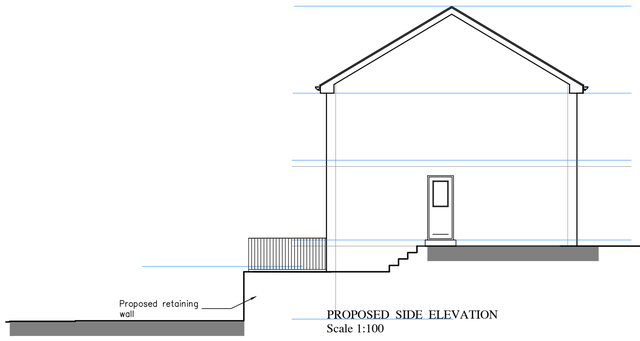


PROPOSED LOWER GROUND FLOOR PLAN Scale 1:50

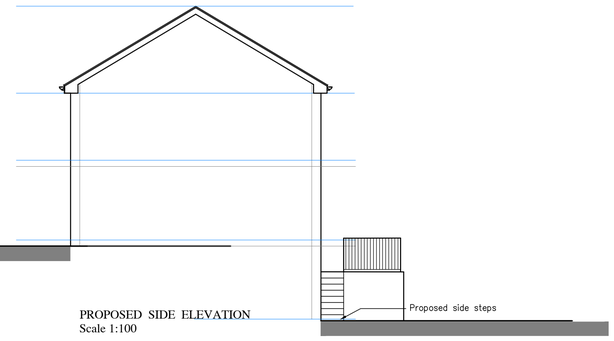


PROPOSED GROUND FLOOR PLAN Scale 1:50

P.D ARCHITECTURAL SERVICES

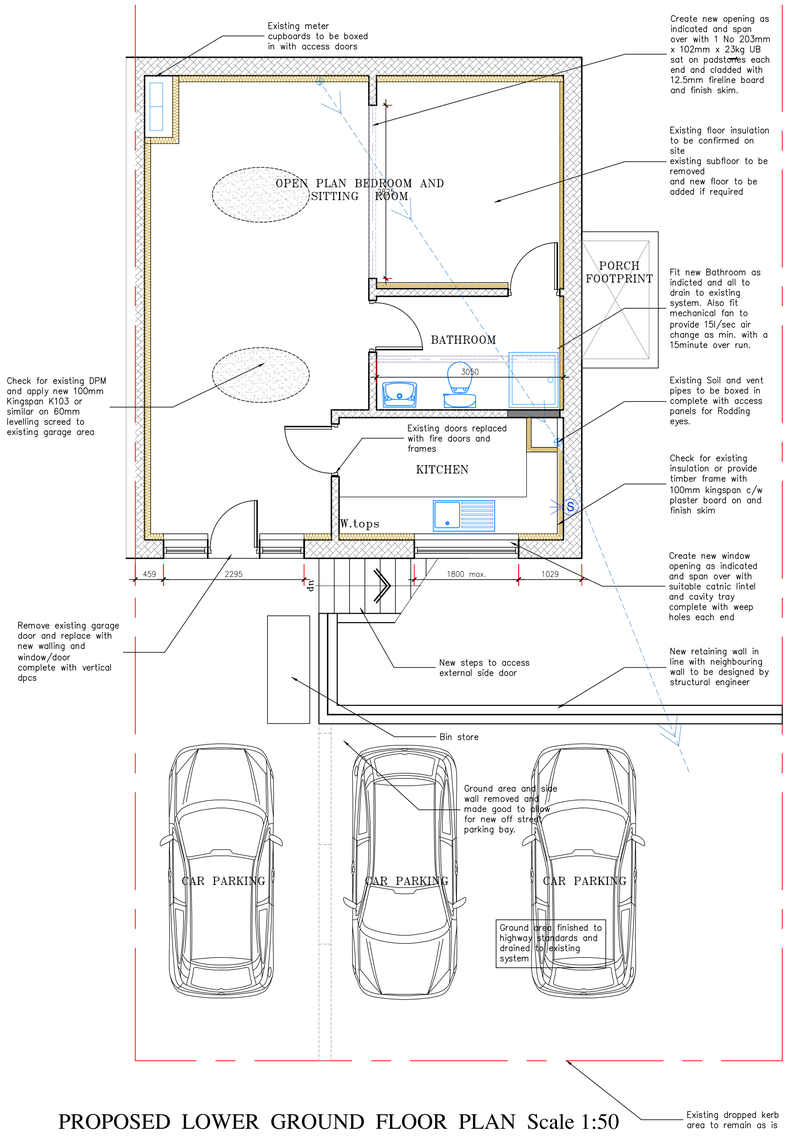Plans drawn for local authority approval
- Domestic Extensions
- Loft Conversions
- New garages / Conservatories
- New Homes

Tel: 07867784564
Free Consultation / Survey
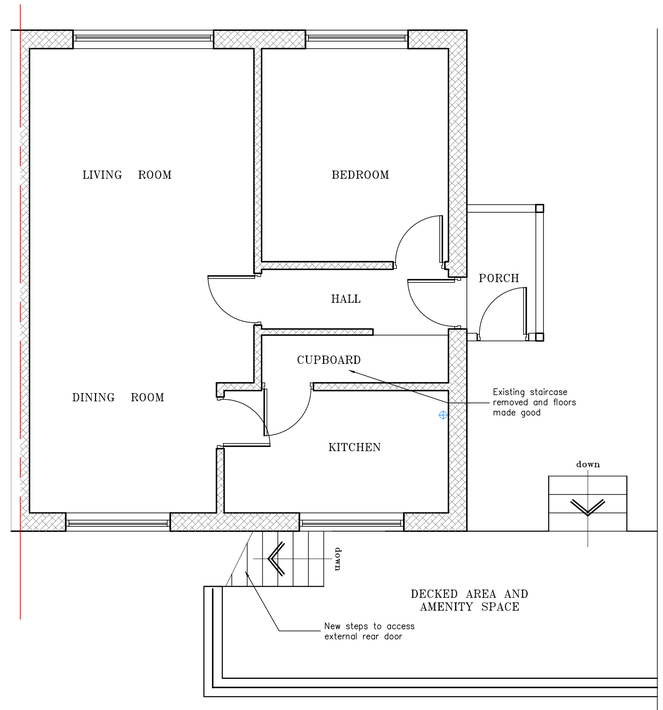
| | |
|---|---|
| Title: | PROPOSED PLANS |
| Project: | PROPOSED GARAGE CONVERSION TO CREATE INDEPENDENT STUDIO APARTMENT<br>AT: 157 PENISTONE ROAD<br>HUDDERSFIELD HD5 8RP |
| Client: | MR ALASBAH BAH |
| Scale: 1:50 & 1:100 | Drawn: P.M. Rev |
| Date: OCT 2023 | PDA 23-136-001. B |