SOUTH ELEVATION
1:100

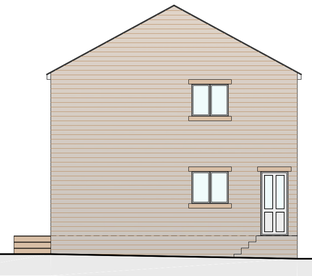

EAST ELEVATION
1:100

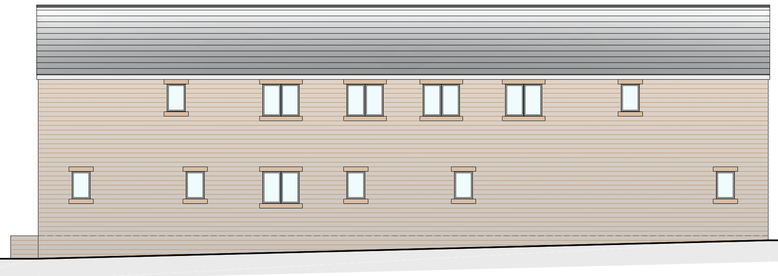

NORTH ELEVATION
1:100

WEST ELEVATION
1:100

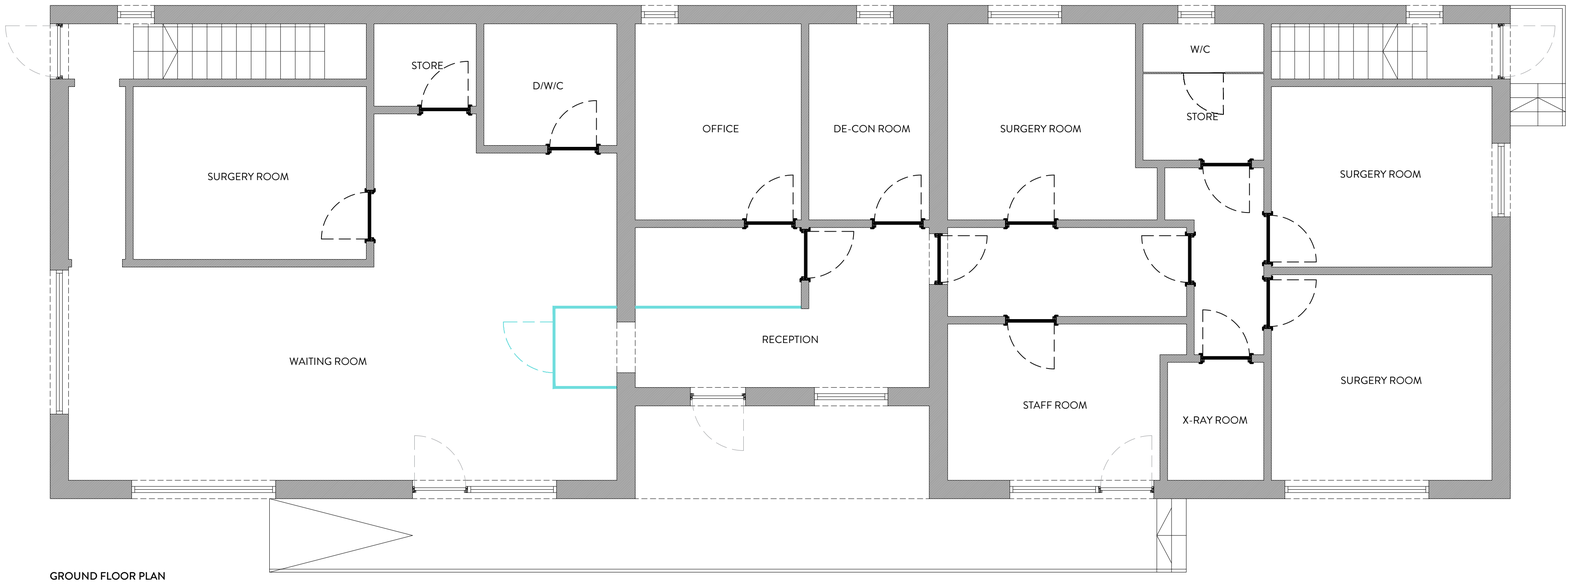


GROUND FLOOR PLAN
1:50

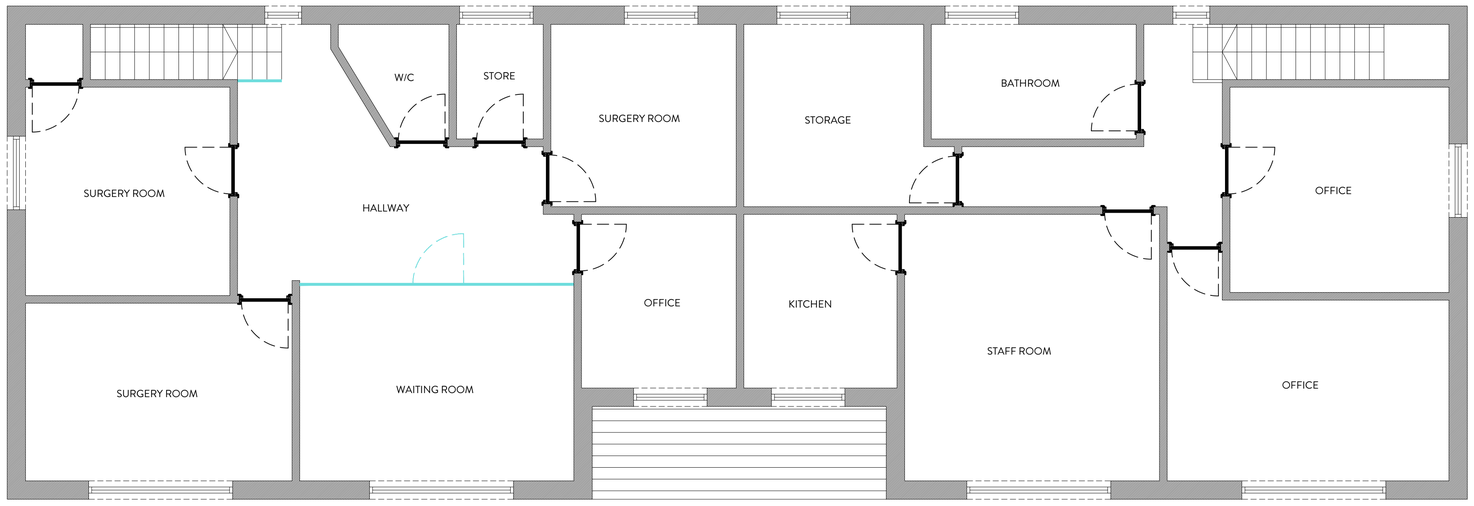


FIRST FLOOR PLAN
1:50

BUILD 2021 Home Builder Awards
2021 Best of Houzz Service
2021 Northern Design Awards Finalist
BUILD 2020 Home Builder Awards Orange Design Studio Next right if not Nonsense. Architects in Practice - Next Kindness. Winner

| REVISION | DESCRIPTION | DATE |
|---|---|---|
| - | - | - |
| - | - | - |
NOTES

STATUS: PLANNING DRAWING

ORANGE DESIGN STUDIO.
ARCHITECTURAL PRACTICE
hello@orangedesignstudio.co.uk
59A, Huddersfield Road, Mirfield, WF14 8AA
orangedesignstudio.co.uk
01924 650930

COPYRIGHT © ORANGE DESIGN STUDIO LIMITED

PROJECT TITLE: 39-41 TOWN STREET
DRAWING TITLE: EXISTING GA

| SCALE | DRAWN | CHECKED | PROJECT REFERENCE |
|---|---|---|---|
| 1:100 | EG | JH | ODS 23/707 |

| PAPER SIZE | DWG NUMBER | DATE | REVISION |
|---|---|---|---|
| A1 | (EX)001 | 13/10/23 | / |

CLIENT: BATLEY CARR DENTAL