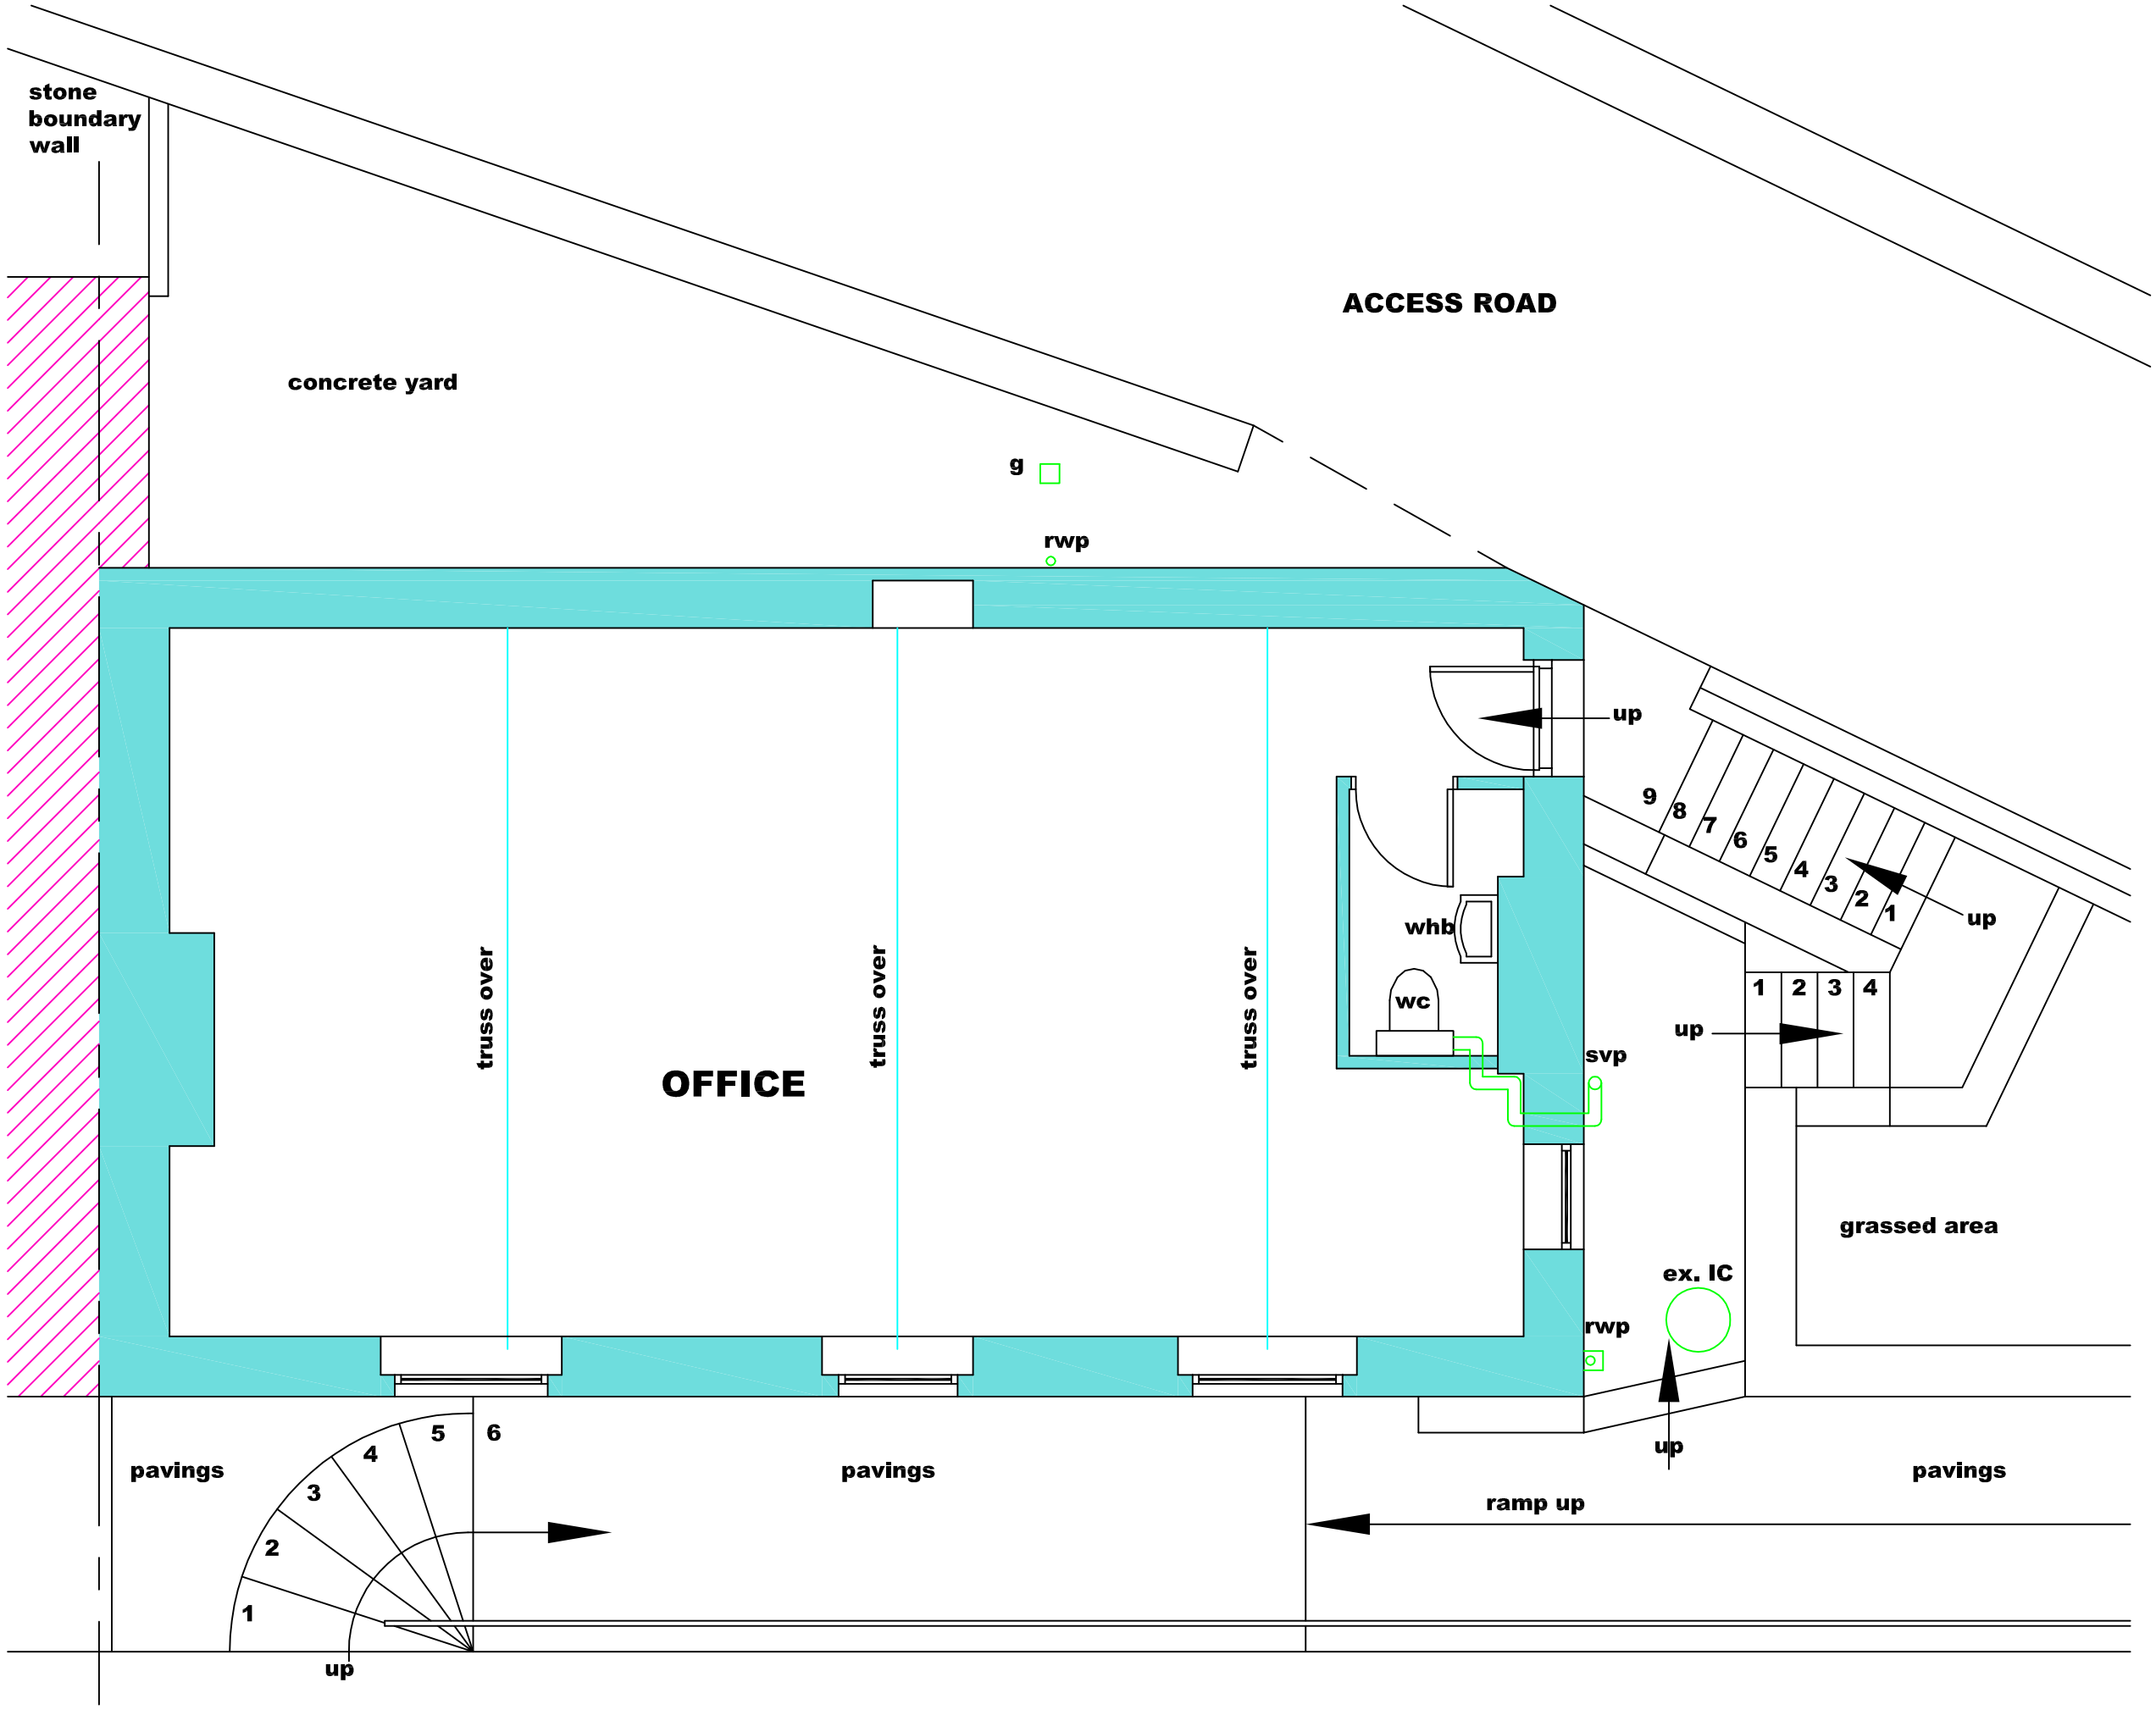


FIRST FLOOR PLAN

PLANNING APPLICATION

rev	description	date	
drawn	Paul McGuire	date	20/09/23

Paul McGuire MCIAT. ACIOB.
Chartered Architectural Technologist
46 Riley Park Kirkburton Huddersfield HD80SA
T. +44 (0)1484 602893 M. 07960 303343
E. info@pmcg-archtech.co.uk
Web. www.pmcg-archtech.co.uk

CIAT CHARTERED PRACTICE

client: Mr. L. BENTLEY

project: PROPOSED CONVERSION OF EXISTING OFFICE INTO LIVING ACCOMMODATION

address: 75A NORTH ROAD
KIRKBURTON HUDDERSFIELD HD8 0QE

drawing title: FLOOR PLAN AS EXISTING

scale	prefix	drawing No	rev
1:50 @A3	2023.16	(LB) PD 01	