

Do not scale from this drawing. The contractor must check all dimensions on site before construction or manufacture of materials.


PROPOSED FLOOR PLAN
SCALE 1:100

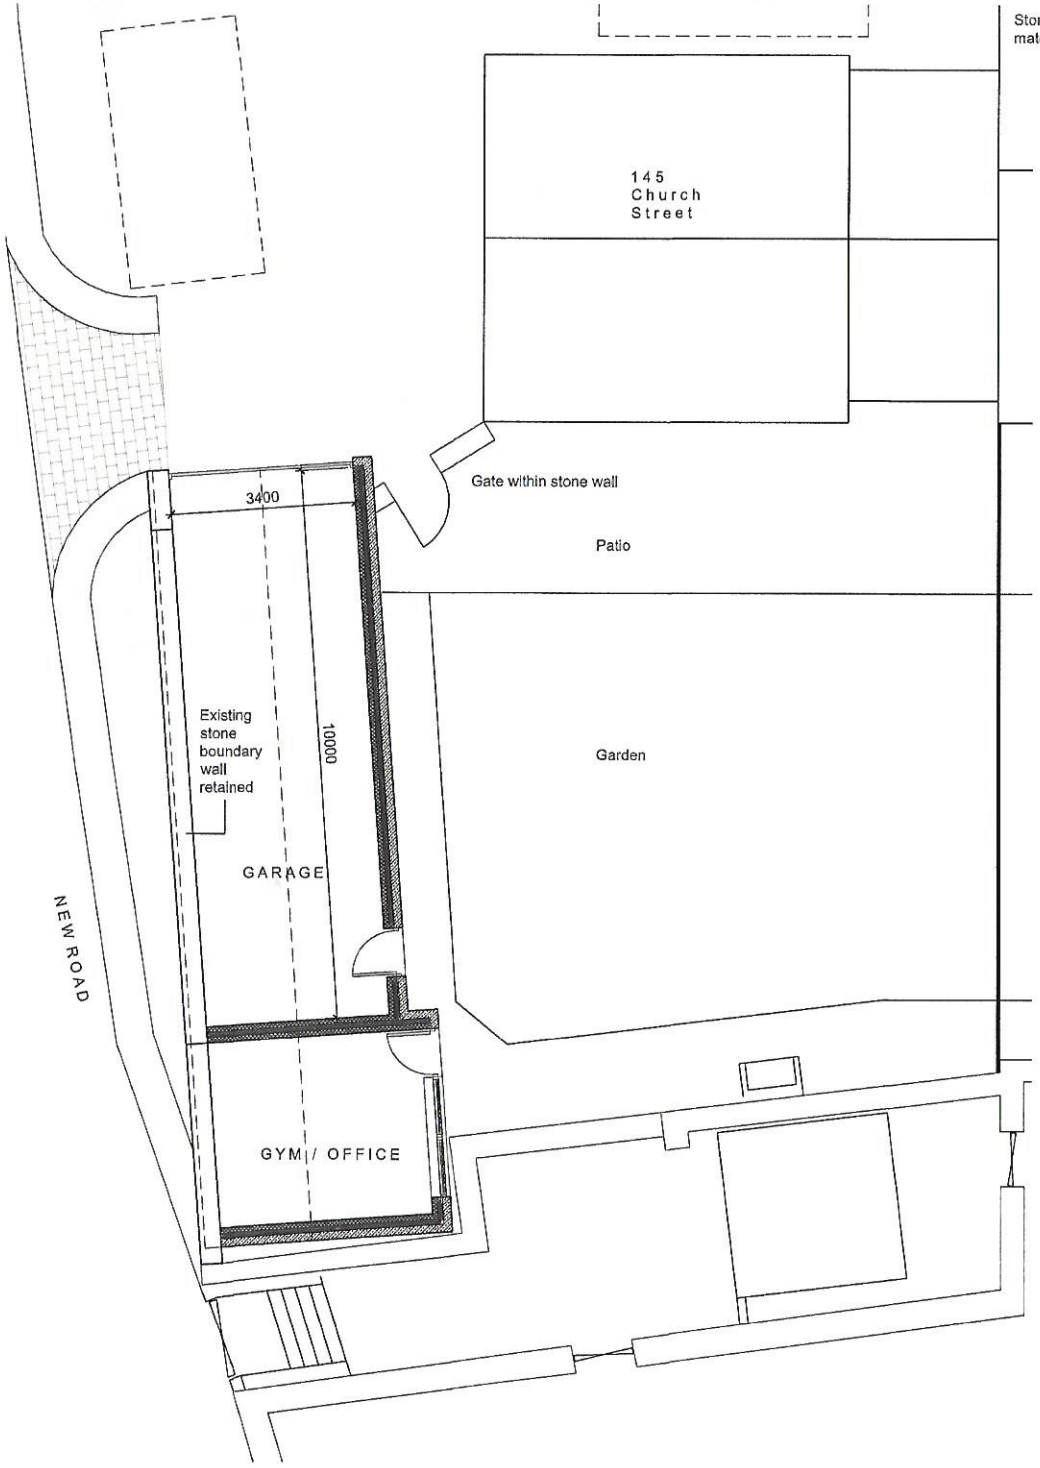


PROPOSED ELEVATION - NEW ROAD
SCALE 1:100

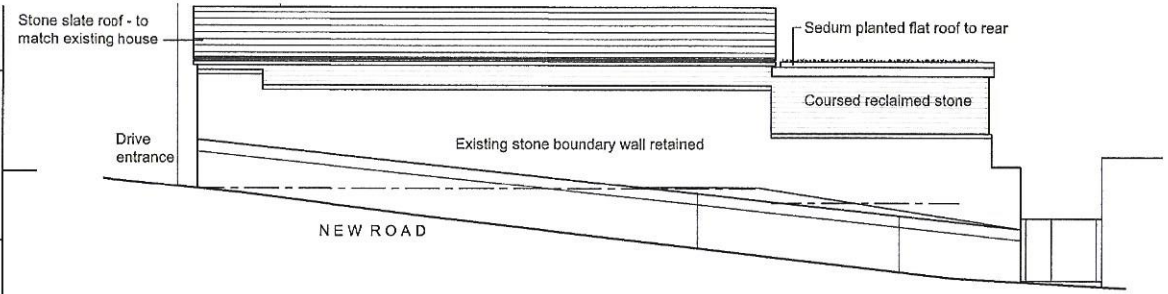


PROPOSED ELEVATION FROM DRIVEWAY
SCALE 1:100

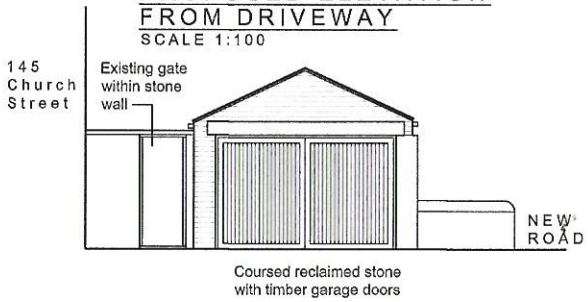


PROPOSED ELEVATION FROM DRIVEWAY
SCALE 1:100

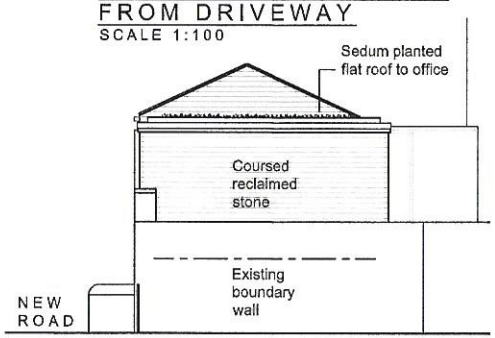

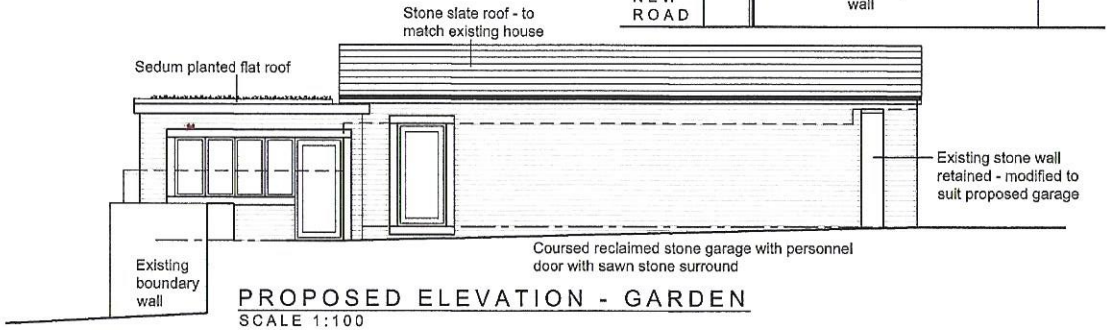

PROPOSED ELEVATION - GARDEN
SCALE 1:100

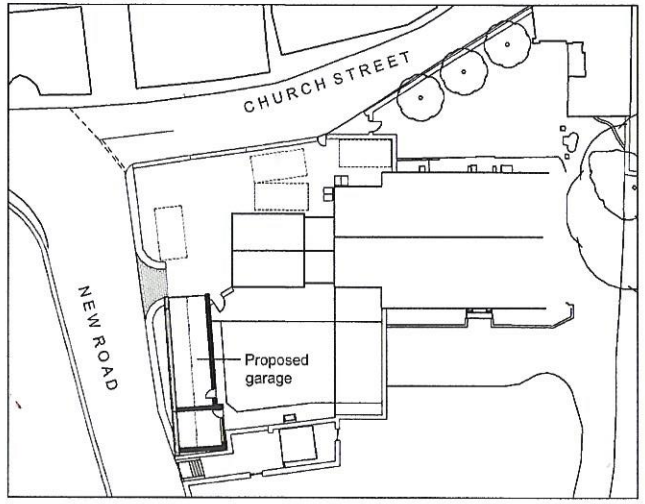

PROPOSED BLOCK PLAN
SCALE 1:500



Rev	Description	Date	By	App'd
B	Pitched roof added to garage part of building and timber cladding removed from road elevation.	11.10.23		
A	Proposed block plan added.	31.01.23		

Client
MR B THORPE

Project
PROPOSED GARAGE at:
145 Church St, HD9 3EA

Drawing title
PROPOSED FLOOR PLAN
& ELEVATIONS

Drawn by		Date	App'd
RH		OCT 22	-
Drawing no	Project no	Scale @ A3	Rev
AL 02	22.0193	1:100	B