
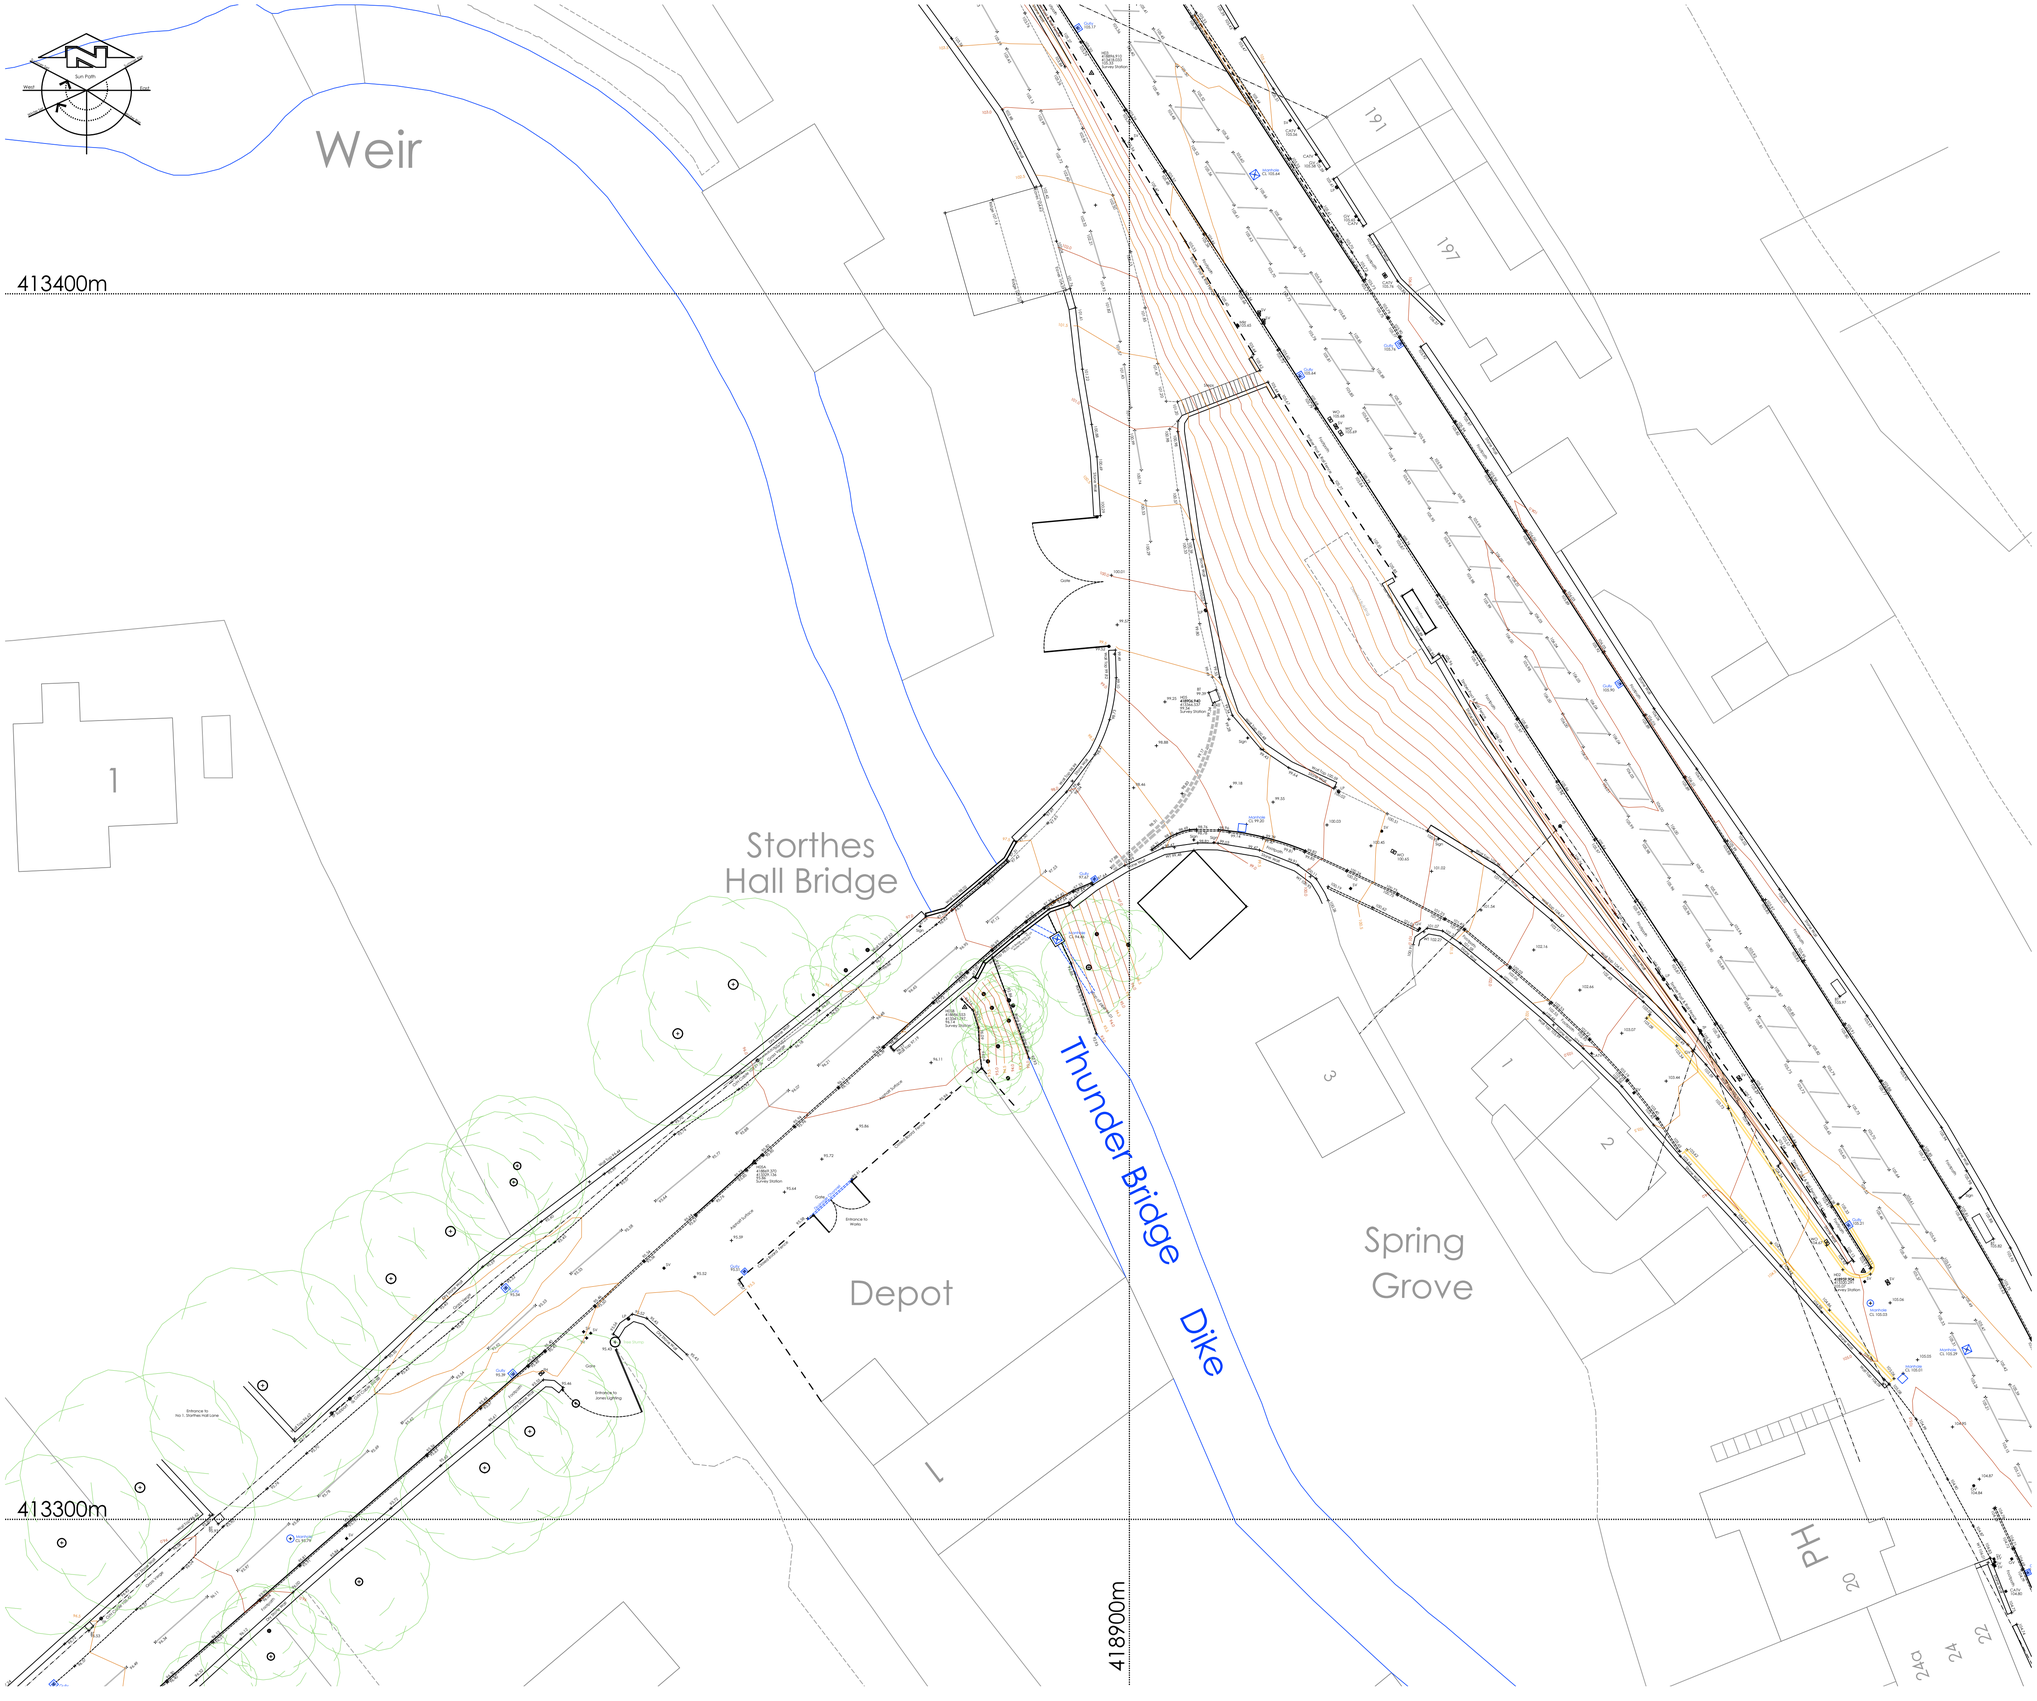


Location Plan

Scale 1:5000

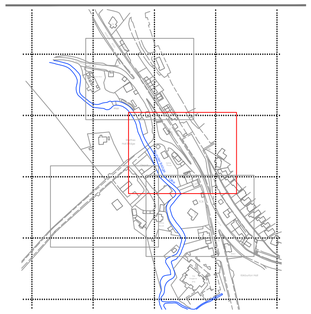

Ordnance Survey (c) Crown Copyright 2024. All rights reserved. Licence number 100022432

Site Survey Control & Datum Information

Grid Orientation:
Survey related to Ordnance Survey "OSGB36" at control point GPS01 and the survey data was processed on a plane grid. (No Scale Factor)

Level Datum:

OS Orthometric Hts

Control & Datum Information

Co-ordinates and levels are based upon OSGB 1936 National Grid (OSGB36) and Ordnance Survey Datum Newlyn (ODN).

They are derived using realtime on site GPS survey, that utilises the National Grid Transformation OSTN15GB and the National Geoid Model OSGM15GB.

The data obtained for use in this drawing involved the use of realtime GPS survey and total station survey.

Contours are shown at 0.5m intervals.

0 5 10 15 20 25m

SCALE 1:250

Survey Control Co-ordinates

Reference	East	North	Elevation	Description
GPS01	419009.053	413210.353	103.98	Survey Station
GPS02	418939.910	413320.256	105.06	Survey Station
H02	418939.903	413320.291	105.08	Survey Station
H03	418896.910	413418.033	105.33	Survey Station
H03A	418897.754	413381.150	100.24	Survey Station
H03B	418867.350	413451.174	104.03	Survey Station
H03C	418911.191	413361.227	99.44	Survey Station
H04	418848.973	413502.633	104.95	Survey Station
H05	418906.940	413366.537	99.34	Survey Station
H05A	418869.370	413329.136	95.86	Survey Station
H30B	418886.553	413341.797	96.14	Survey Station
H06	418805.124	413271.058	97.37	Survey Station

Rev	Description	By	Date

Surv.	Drawn	Date	Chkd	Date
NH	NH	28.03.24		

This drawing may not be reproduced, made use of or issued to a third party without permission of:
UBRIQUE INVESTMENTS LTD

UBRIQUE INVESTMENTS LTD
STORTHES HALL STUDENT VILLAGE
STORTHES HALL LANE, KIRKBURTON
HUDDERSFIELD
HD8 0WA

Holden Surveys Ltd
Topographical Building & Site Surveys - CAD Services
T/F: 01226 755365 E: holdensurveys@msn.com

Title. Site Plan

Site. Penistone Rd/ Storthes Hall Lane
Kirkburton
Huddersfield

COMPUTER GENERATED DRAWING - DO NOT ALTER

Dwg No. PP_05_07_Storthes Hall

Sheet No. 2

SCALE	1/250	REV.	