Only figured dimensions should be used.

Scaled dimensions should be checked with the Architect.
This drawing together with the design, is the property and copyright of the Architect and must not be reproduced without written permission

0 1 2 3 4 5 10
GRAPHIC SCALE: 1:100

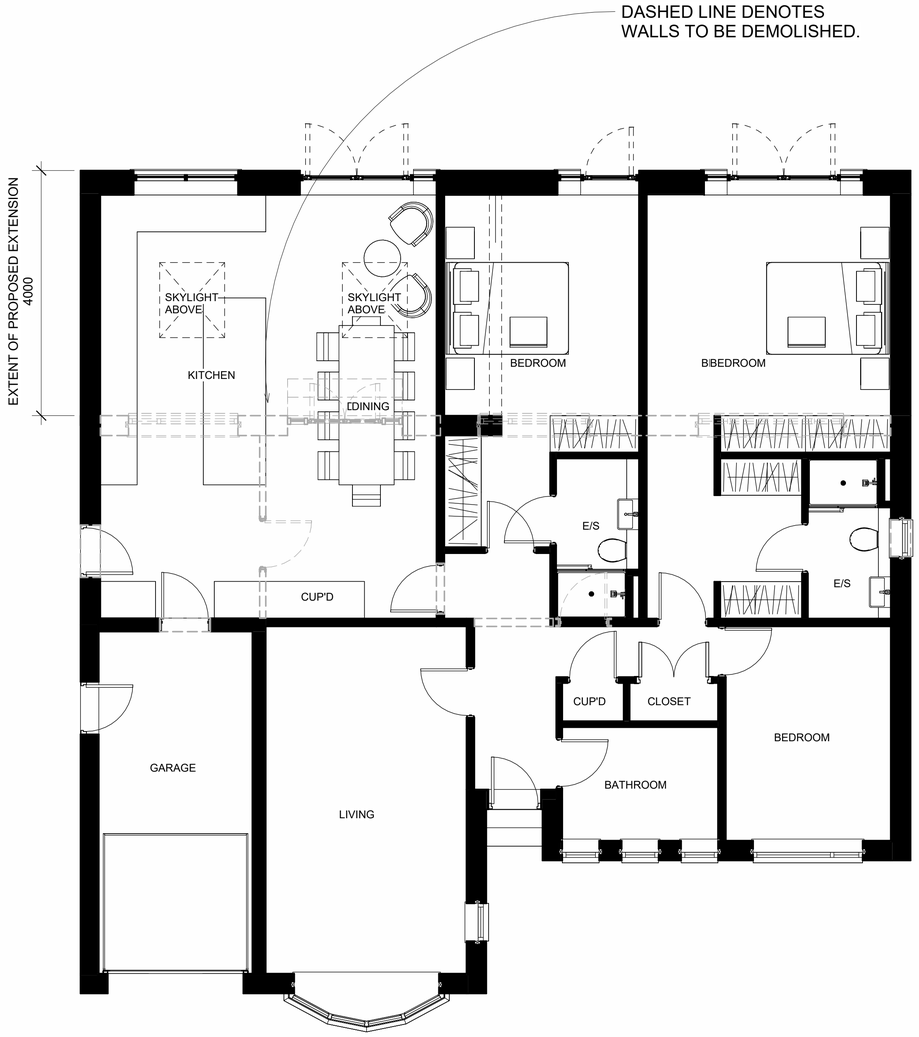

1 PROPOSED GROUND FLOOR
1 : 50

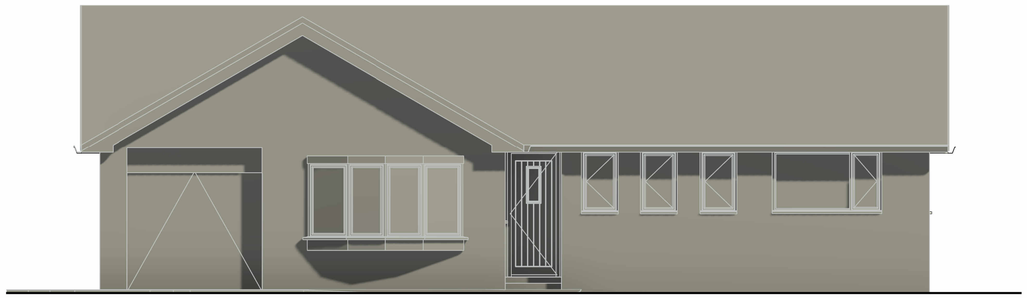

3 P. FRONT ELEVATION - NORTH
1 : 50

PROPOSED WINDOWS, DOORS, WALLING & ROOF TO MATCH EXISTING HOUSE.

2 P. REAR ELEVATION - SOUTH
1 : 50

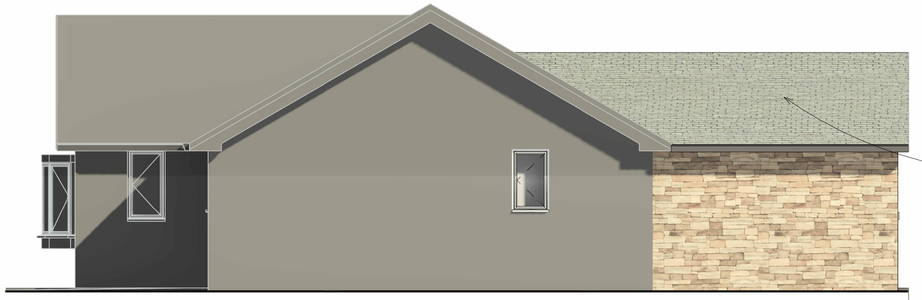

PROPOSED WINDOWS, DOORS, WALLING & ROOF TO MATCH EXISTING HOUSE.

4 P. SIDE ELEVATION - EAST
1 : 50

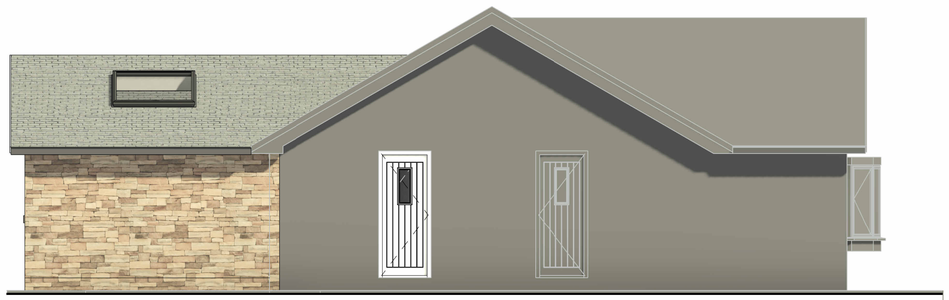

5 P. SIDE ELEVATION - WEST
1 : 50

rev	description	drwn	auth	date

DO NOT SCALE OFF THIS DRAWING

ACUMEN
Designers & Architects
acumenarchitects.co.uk 01484 546 000
Headrow House, Old Leeds Road, Huddersfield, Huddersfield HD1 1SG

Client: MR & MRS LOWE

Project: EXTENSION AND ALTERATION 58 FAIRWAY FIXBY

Project No	Drawing No	Rev
2874	(100)04	

Description: PROPOSED PLANS AND ELEVATIONS

Scale	Date Drawn	Drawn By	Authorised By
1 : 50 @ A1	NOV 23	HB	JC

Purpose of Issue: Planning ⊗ Building Regs ○ Tender ○ Construction ○ Comment ○ Info ○