
Street wise

Map data

BLOCK/SITE PLAN
AREA 90m x 90m
SCALE 1:500 on A4
CENTRE COORDINATES: 412935, 417329

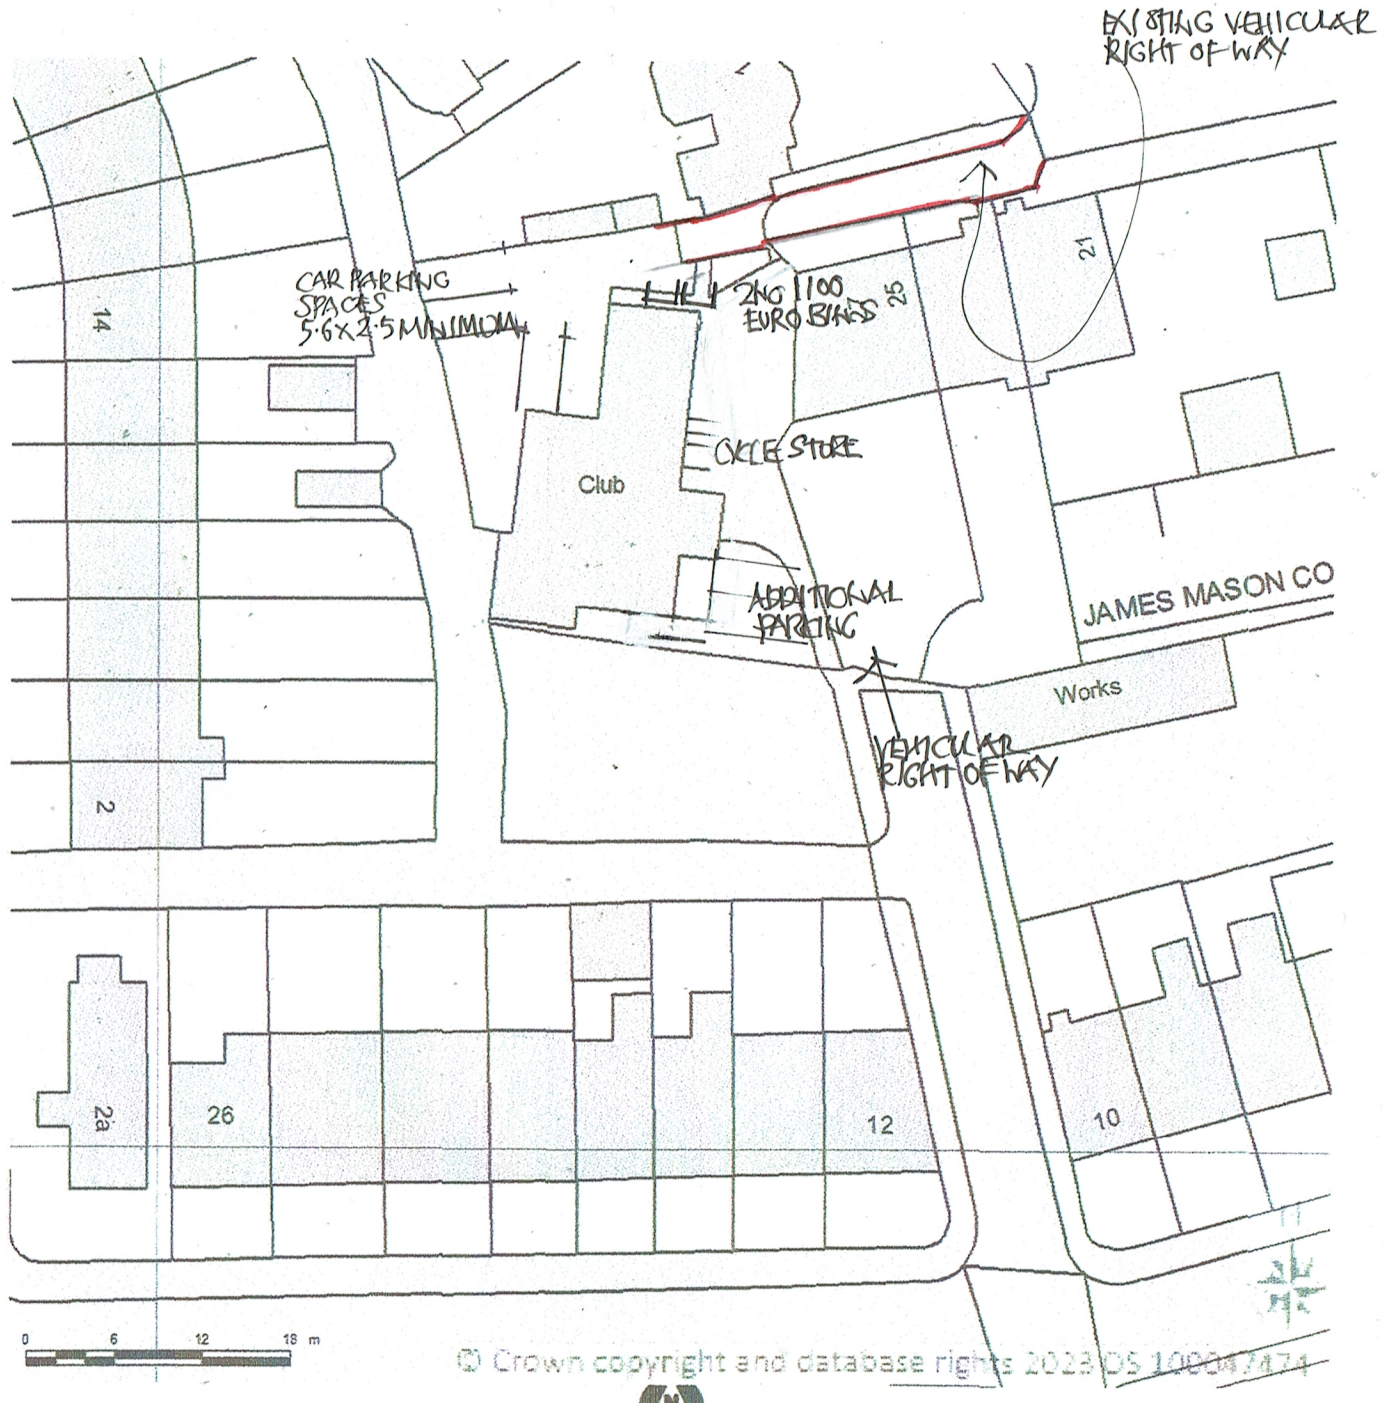

© Crown copyright and database rights 2023 OS 100047474

Supplied by Streetwise Maps Ltd
www.streetwise.net
Licence No: 100047474
11/09/2023 08:42:00