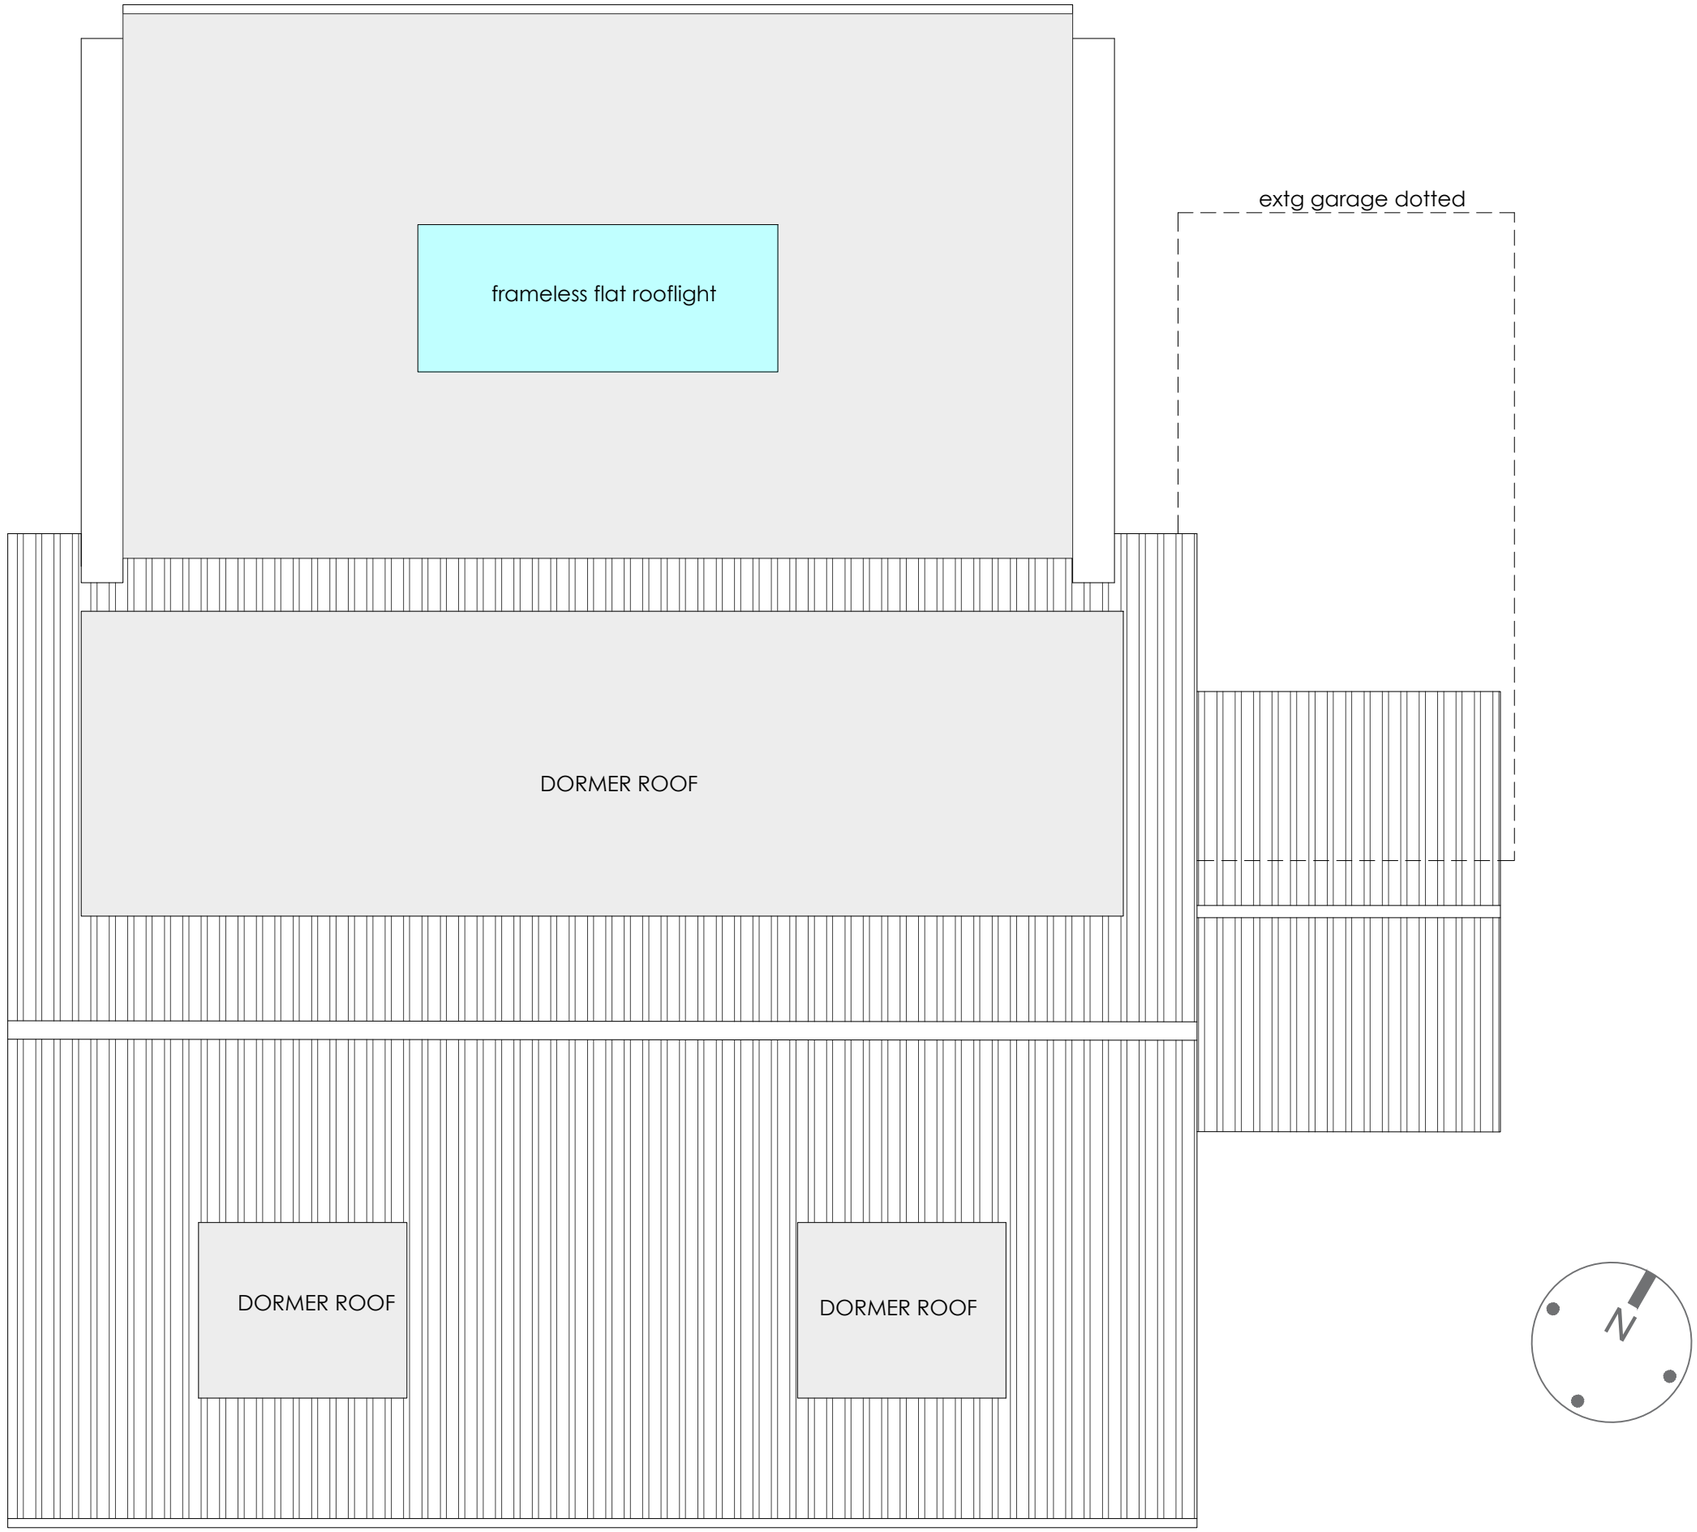


PROPOSED ROOF PLAN
1:50 @ A3

NOTES

Rev A - Rooflights to extension re-positioned.
Bike store added to rear of new porch
Rev B - Main dormer located to north elevation.
Flat roof to rear extension.
Rev C - Two velux rooflights to south elevation.

PROJECT AND DETAILS:
Dormer & Single Storey Rear Extension

scalable in 1:50 @ A3
0 1 2 3 4 5

ADDRESS:
8 Henry Ralph Avenue
Huddersfield HD4 7AJ

CLIENT:
Chris & Victoria Mason

SCALE: 1:50 @ A3

DRAWN: JK

DATE: 08 05 2024

REVISION A B C

DWG TITLE: PROPOSED ROOF PLAN

DWG NO: 274-PL203B