
2 **Ground Floor Plan**
Scale: 1:50

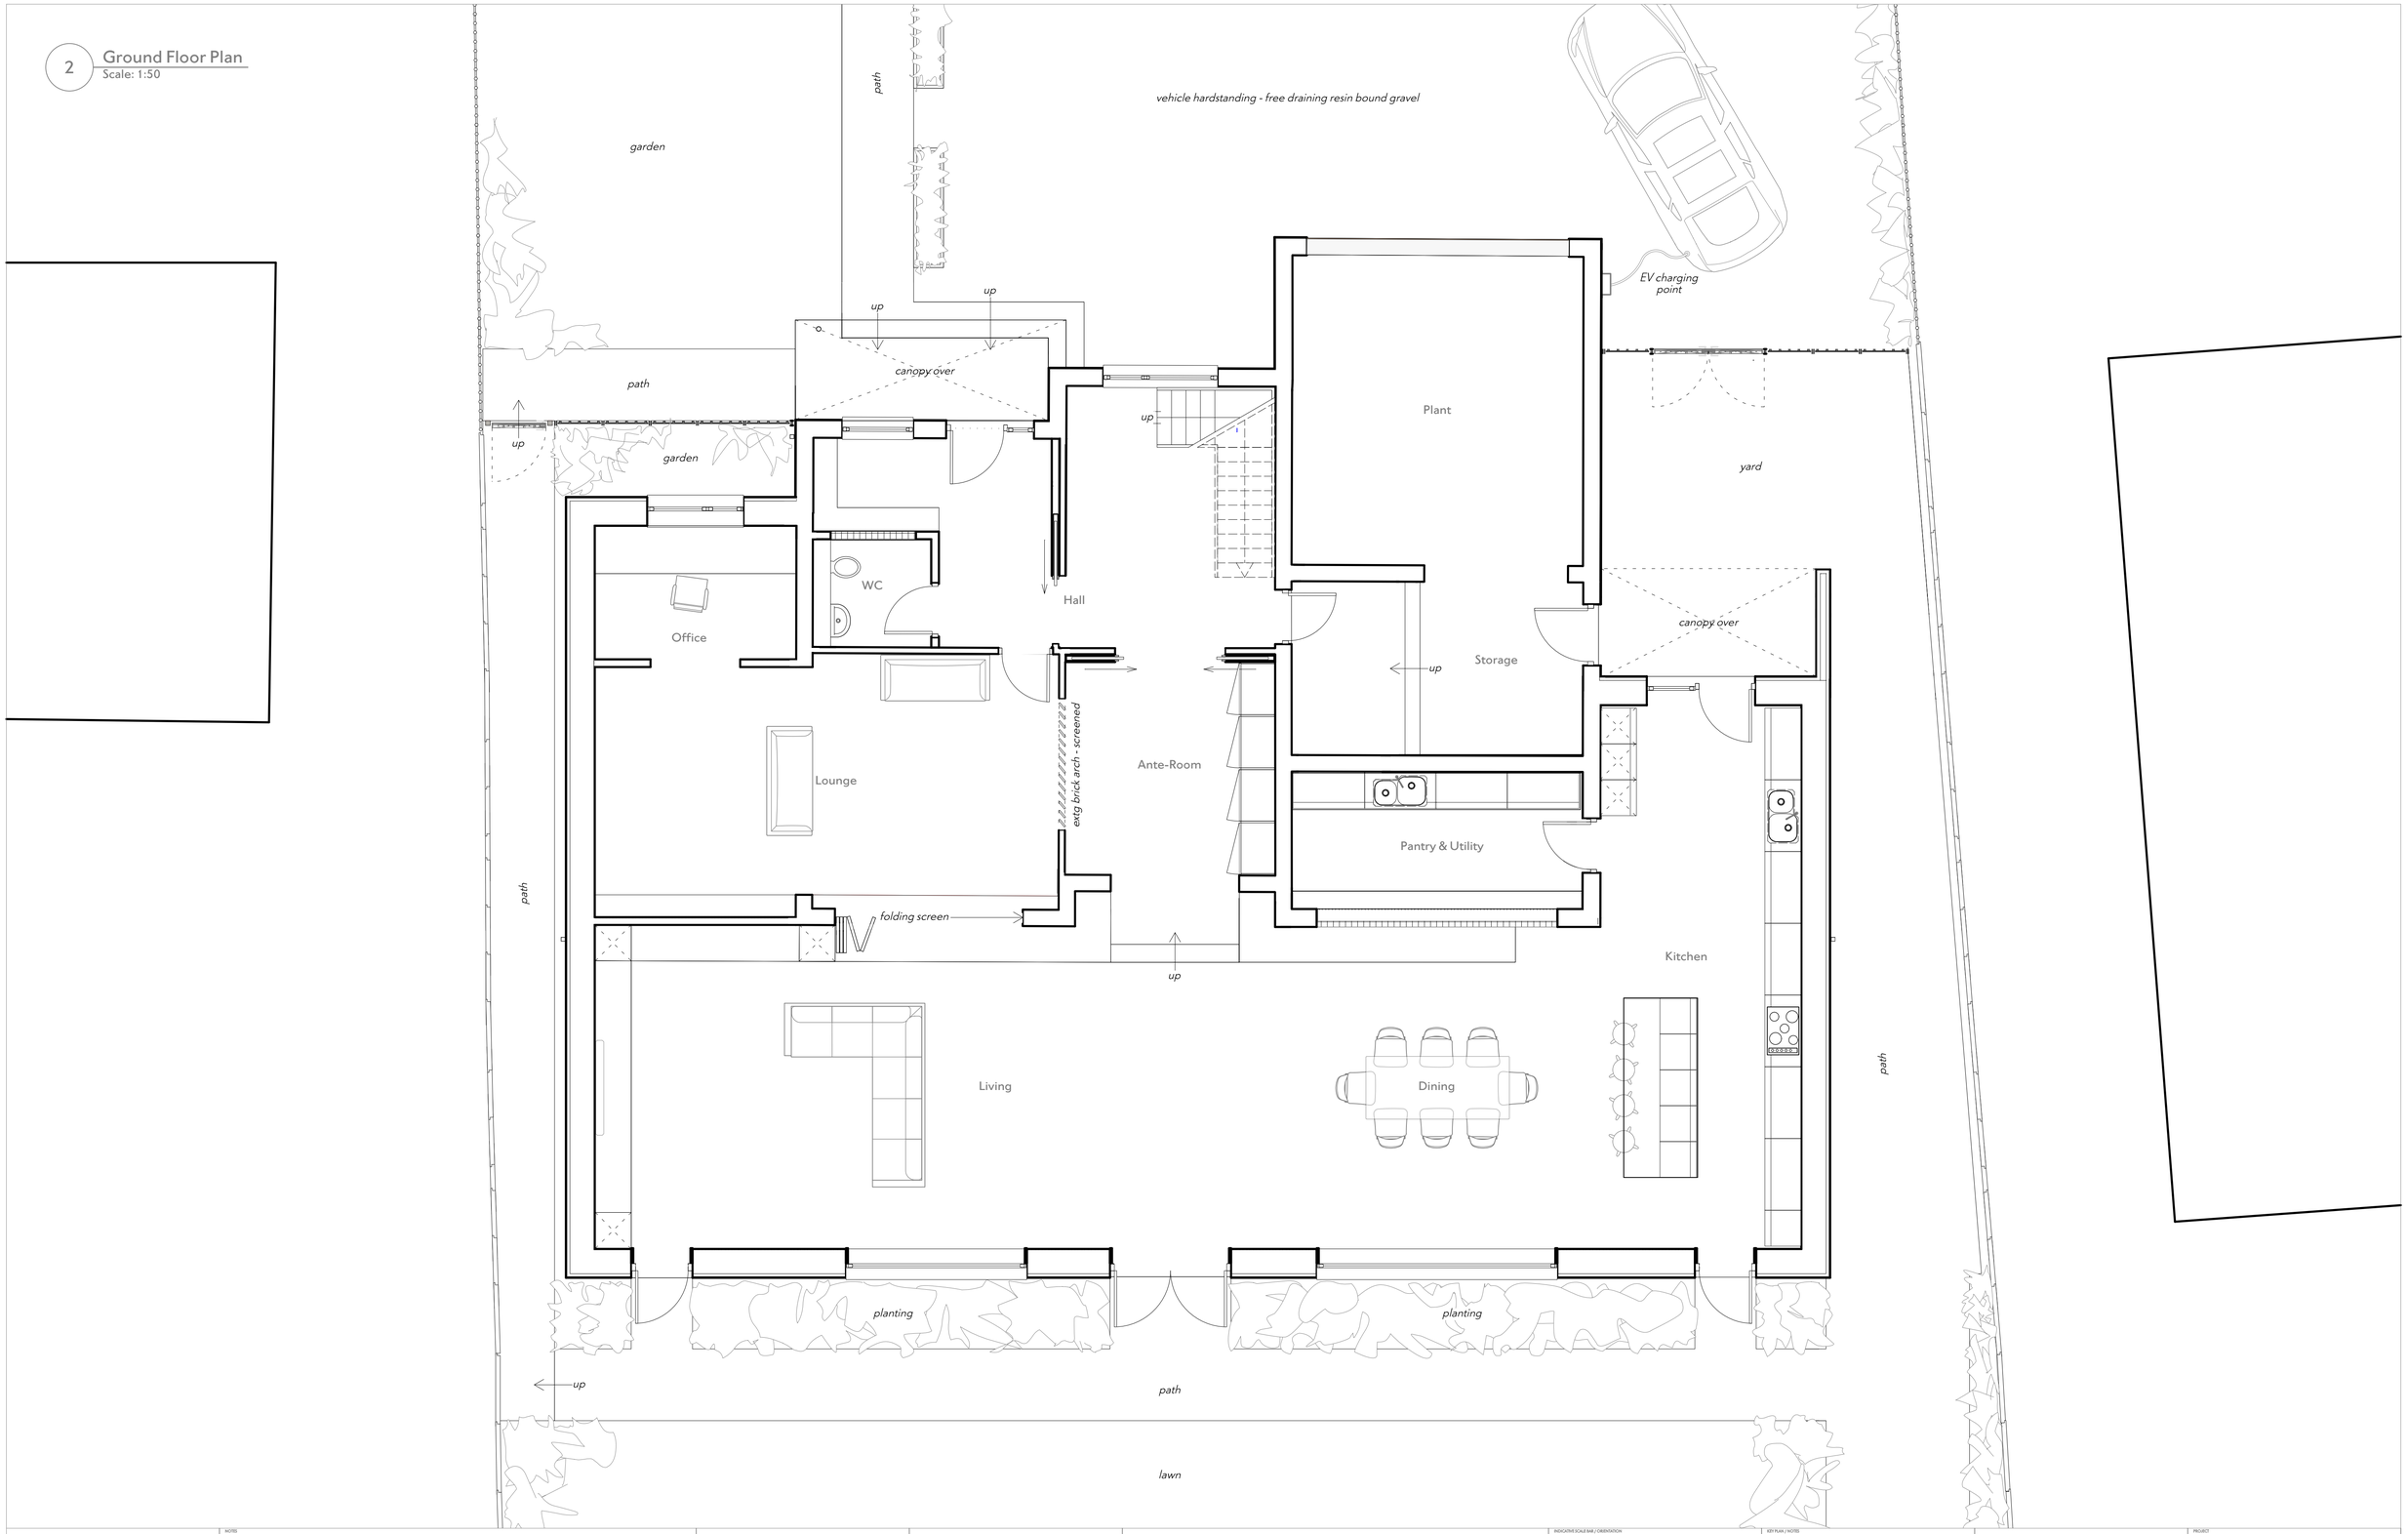

Andrew Lees Architect (ALA) shall have no responsibility for any use made of this document other than for that which it was prepared and issued.

All dimensions should be checked on site. It is the Contractor's responsibility to check all governing dimensions and verify all dimensions on site before commencing any work or making any shop drawings.

SCALE WITH CAUTION AS DISTORTION CAN OCCUR

This drawing is to be read in conjunction with the architectural specification, the CDM documentation, and with the structural, mechanical and electrical drawings and any other relevant design information by others.

Any drawing errors or divergences should be brought to the attention of ALA at the contact details shown on this sheet.

NOTES

REVISION	DESCRIPTION	DRAWN	CHECKED	DATE
A	Issued for planning	AWL	AWL	12/04/24
1st issue		AWL	AWL	02/04/24

INDICATIVE SCALE BAR / ORIENTATION

N

0 1 2 3m

1:50

KEY PLAN / NOTES

ANDREW LEES **ARCHITECT**
48 Norwich
South Street
Park Hill
Sheffield
S2 5AY
E andrew@andrewleesarchitect.co.uk
T 07941 328353
www.andrewleesarchitect.co.uk

PROJECT
35 Cumberland Avenue, Fixby, Huddersfield

CLIENT
Mr Abdul Bismilla

ISSUE STATUS

ISSUE DATE ISSUED
02/04/24

DRAWING TITLE
Ground Floor Plan - proposed

SCALE
1:50 @ A1

DRAWING No.
ALA-045-009

REVISION
A