
1 Site Plan - proposed
Scale: 1:200

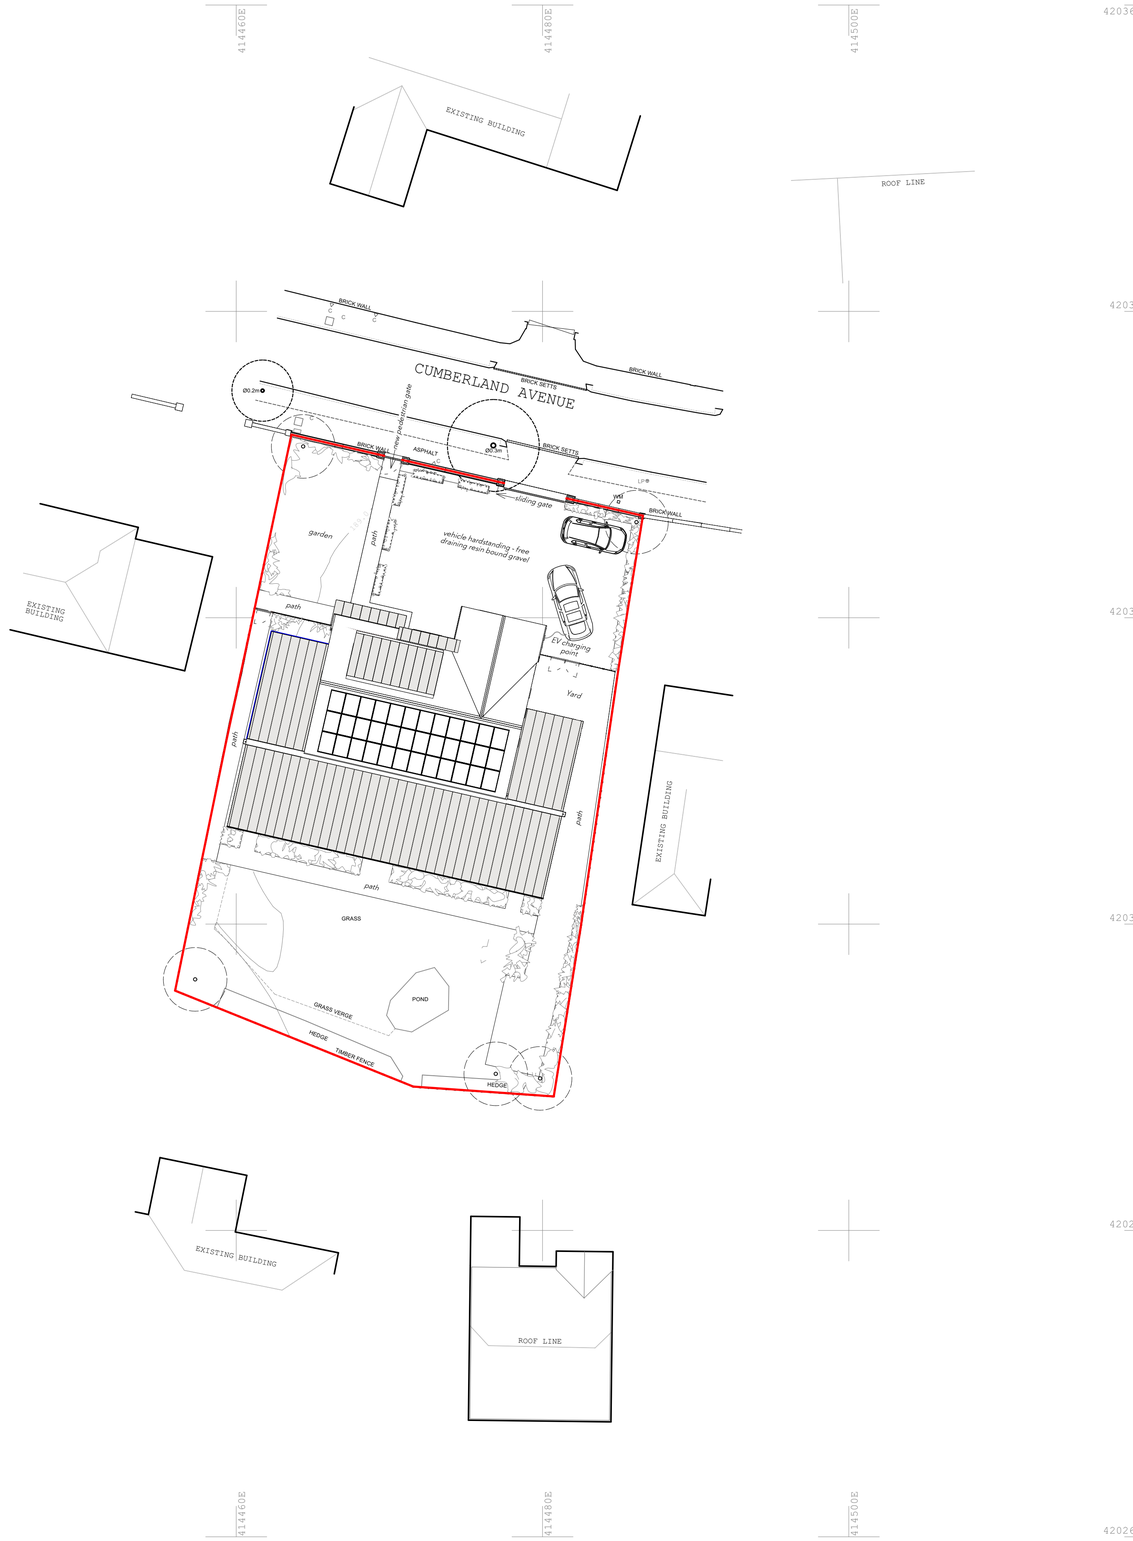

Andrew Lees Architect (ALA) shall have no responsibility for any use made of this document other than for that which it was prepared and issued.

All dimensions should be checked on site. It is the Contractor's responsibility to check all governing dimensions and verify all dimensions on site before commencing any work or making any shop drawings.

SCALE WITH CAUTION AS DISTORTION CAN OCCUR

This drawing is to be read in conjunction with the architectural specification, the CDM documentation, and with the structural, mechanical and electrical drawings and any other relevant design information by others.

Any drawing errors or divergences should be brought to the attention of ALA at the contact details shown on this sheet.

NOTES

REVISION	DESCRIPTION	DRAWN	CHECKED	DATE
A	Issued for planning	AWL	AWL	12/04/24
1st issue		AWL	AWL	02/04/24

INDICATIVE SCALE BAR / ORIENTATION

N

0 2 4 6 8 10m

1:200

KEY PLAN / NOTES

= Site boundary

ANDREW LEES ARCHITECT
48 Norwich
South Street
Park Hill
Sheffield
S2 5AY
E andrew@andrewleesarchitect.co.uk
T 07941 328353
www.andrewleesarchitect.co.uk

PROJECT: 35 Cumberland Avenue, Fixby, Huddersfield
CLIENT: Mr Abdul Bismilla
ISSUE STATUS: Planning
DATE FIRST ISSUED: 02/04/24
DRAWING TITLE: Site Plan - proposed
SCALE: @ A1 1:200
DRAWING No.: ALA-045-008
REVISION: A