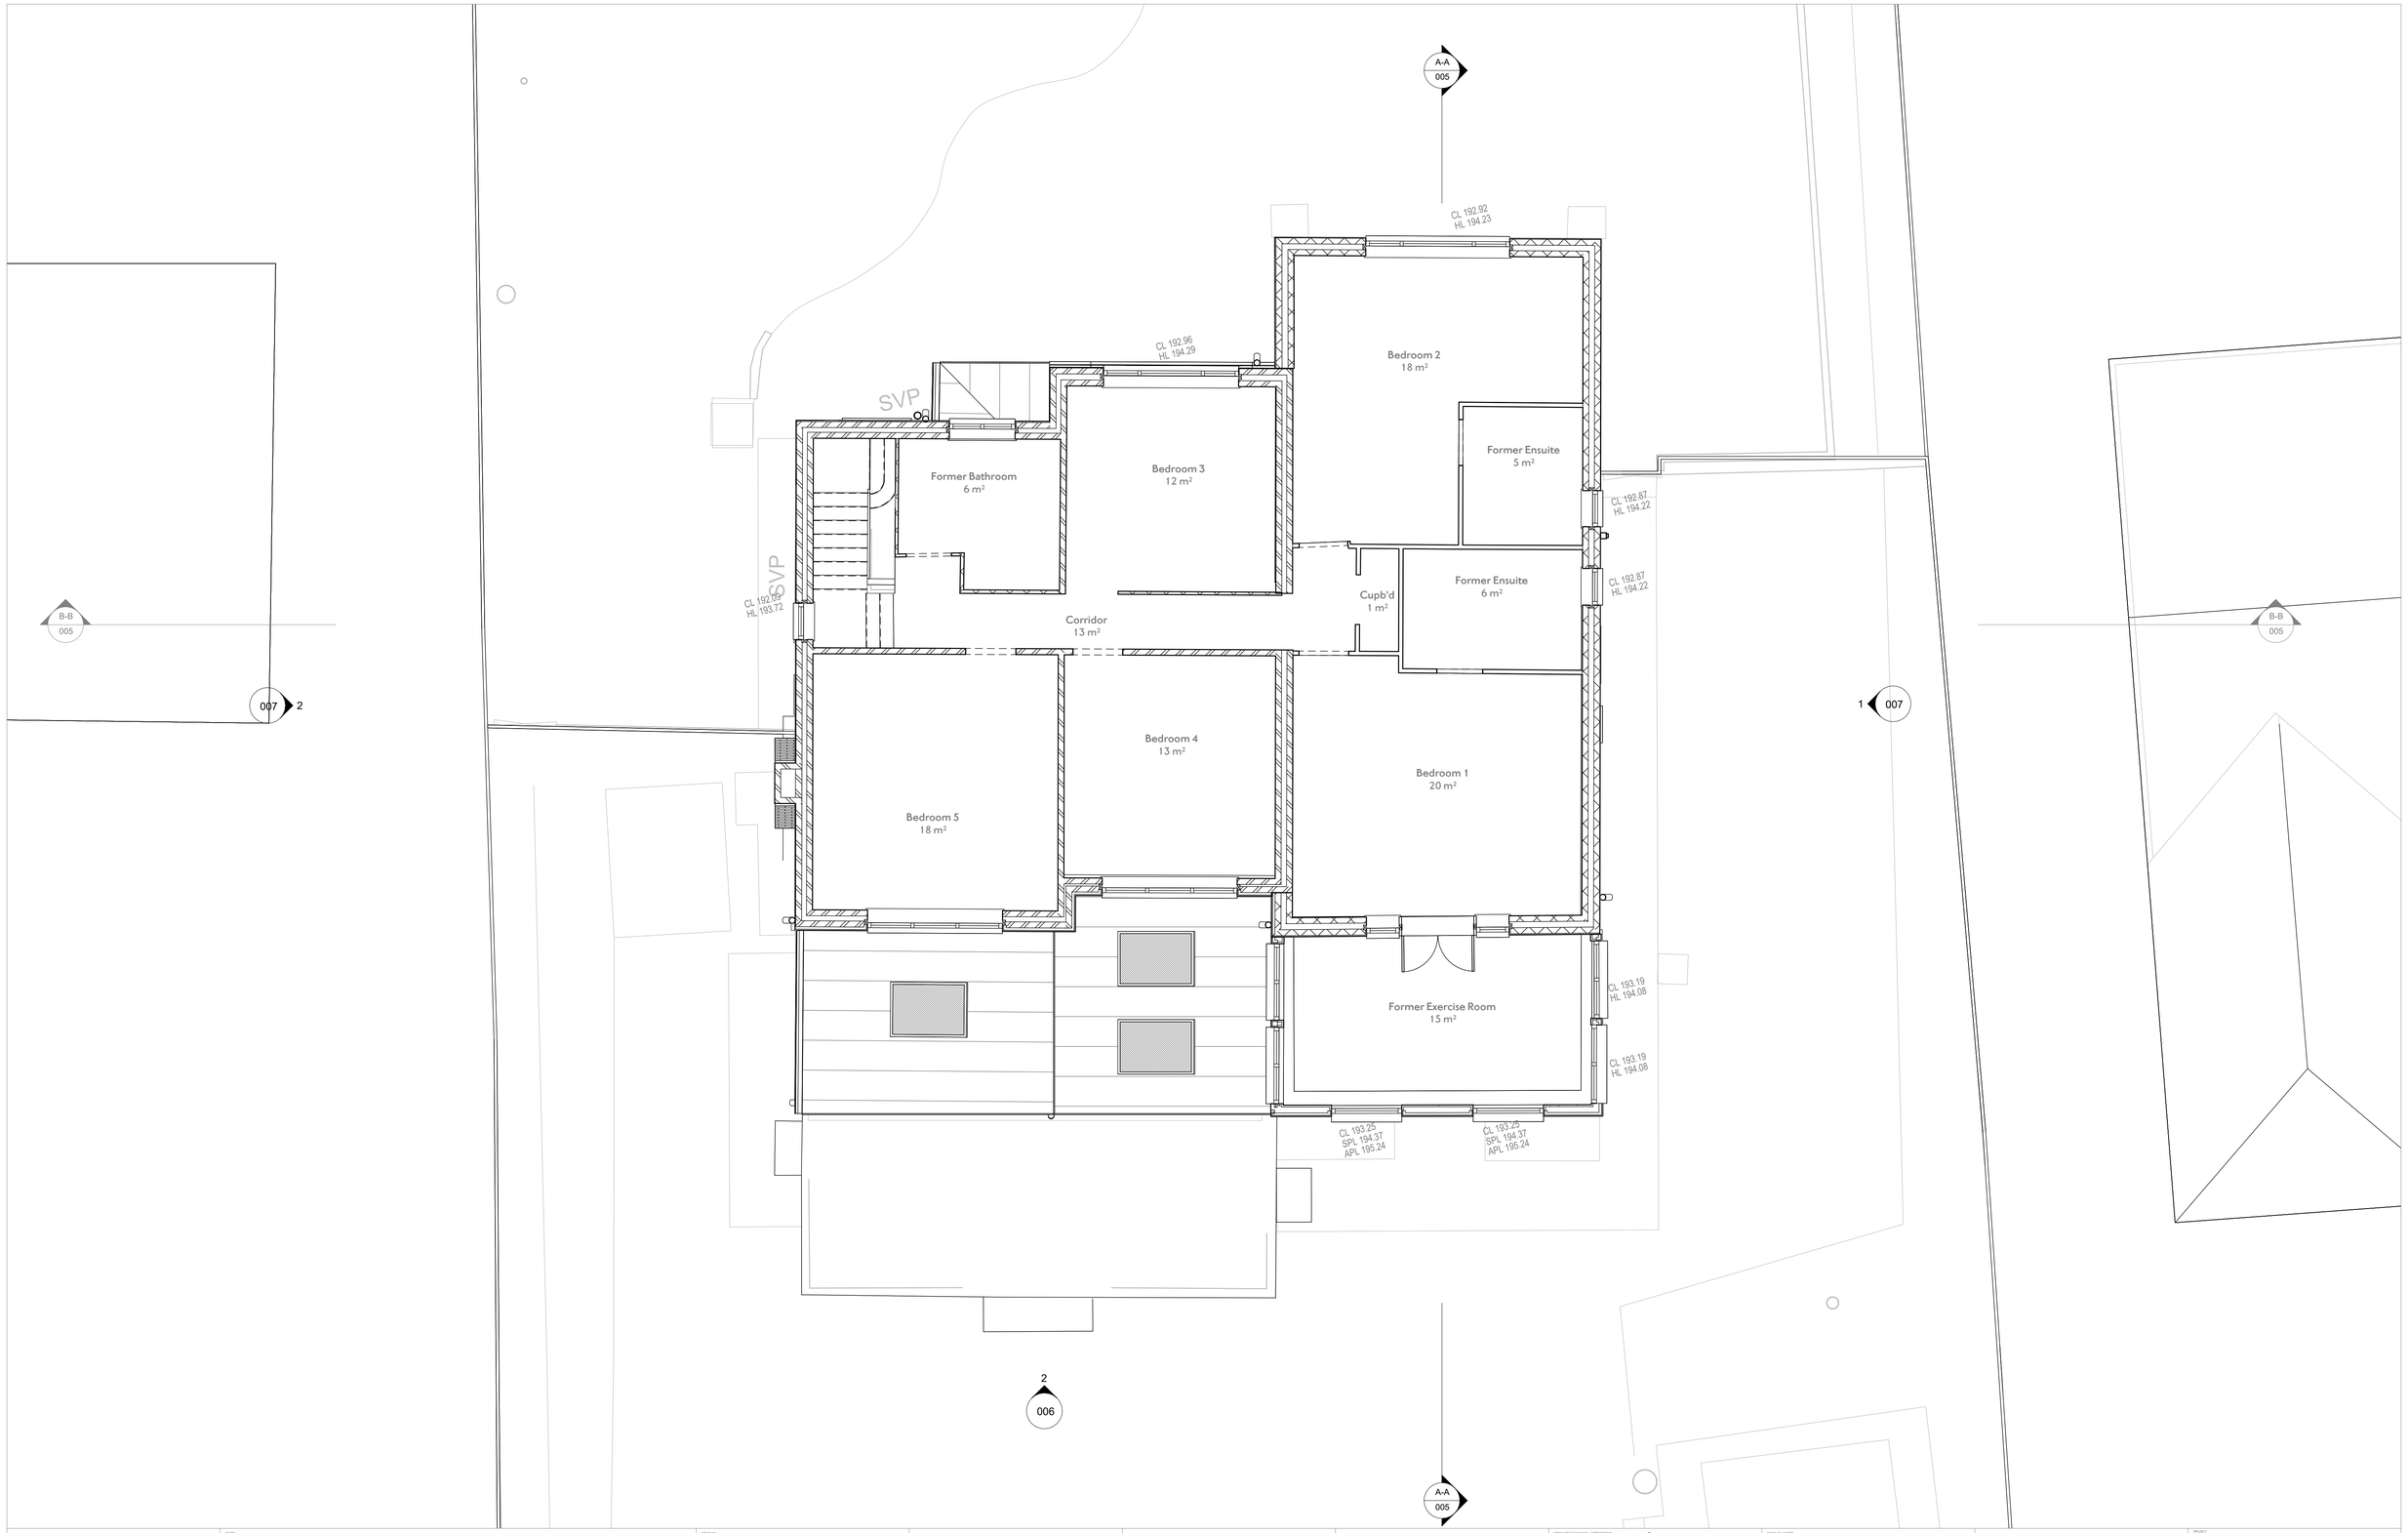


Andrew Lees Architect (ALA) shall have no responsibility for any use made of this document other than for that which it was prepared and issued.

All dimensions should be checked on site. It is the Contractor's responsibility to check all governing dimensions and verify all dimensions on site before commencing any work or making any shop drawings.

SCALE WITH CAUTION AS DISTORTION CAN OCCUR

This drawing is to be read in conjunction with the architectural specification, the CDM documentation, and with the structural, mechanical and electrical drawings and any other relevant design information by others.

Any drawing errors or divergences should be brought to the attention of ALA at the contact details shown on this sheet.

NOTES

Based on topographical survey by MT Surveys Ltd, dated 14/07/2023, drawing reference 1000-270_2D (A1) &
Measured Floor Plan Survey by MT Surveys Ltd, dated 05/12/2023,
Refer to original drawings for survey notes / key.

KEY PLAN:

REVISION	DESCRIPTION	DRAWN	CHECKED	DATE

REVISION	DESCRIPTION	DRAWN	CHECKED	DATE

REVISION	DESCRIPTION	DRAWN	CHECKED	DATE
First Issue		AWL	AWL	03/02/24

INDICATIVE SCALE BAR / ORIENTATION

N

0 1 2 3m

1:50

KEY PLAN / NOTES

= brick (cavity) wall

= blockwork (cavity) wall

ANDREW LEES ARCHITECT
48 Norwich
South Street
Park Hill
Sheffield
S2 5AY
E andrew@andrewleesarchitect.co.uk
T 07941 328 353
www.andrewleesarchitect.co.uk

PROJECT
35 Cumberland Avenue, Fixby Huddersfield

CLIENT
Mr Abdul Bismilla

YOUR STATUS
Planning

DATE PRINTED (AUS)
03/02/24

DRAWING TITLE
First Floor Plan - existing

SCALE
1 : 50 @ A1

DRAWING NO.
ALA-045-003

REVISION