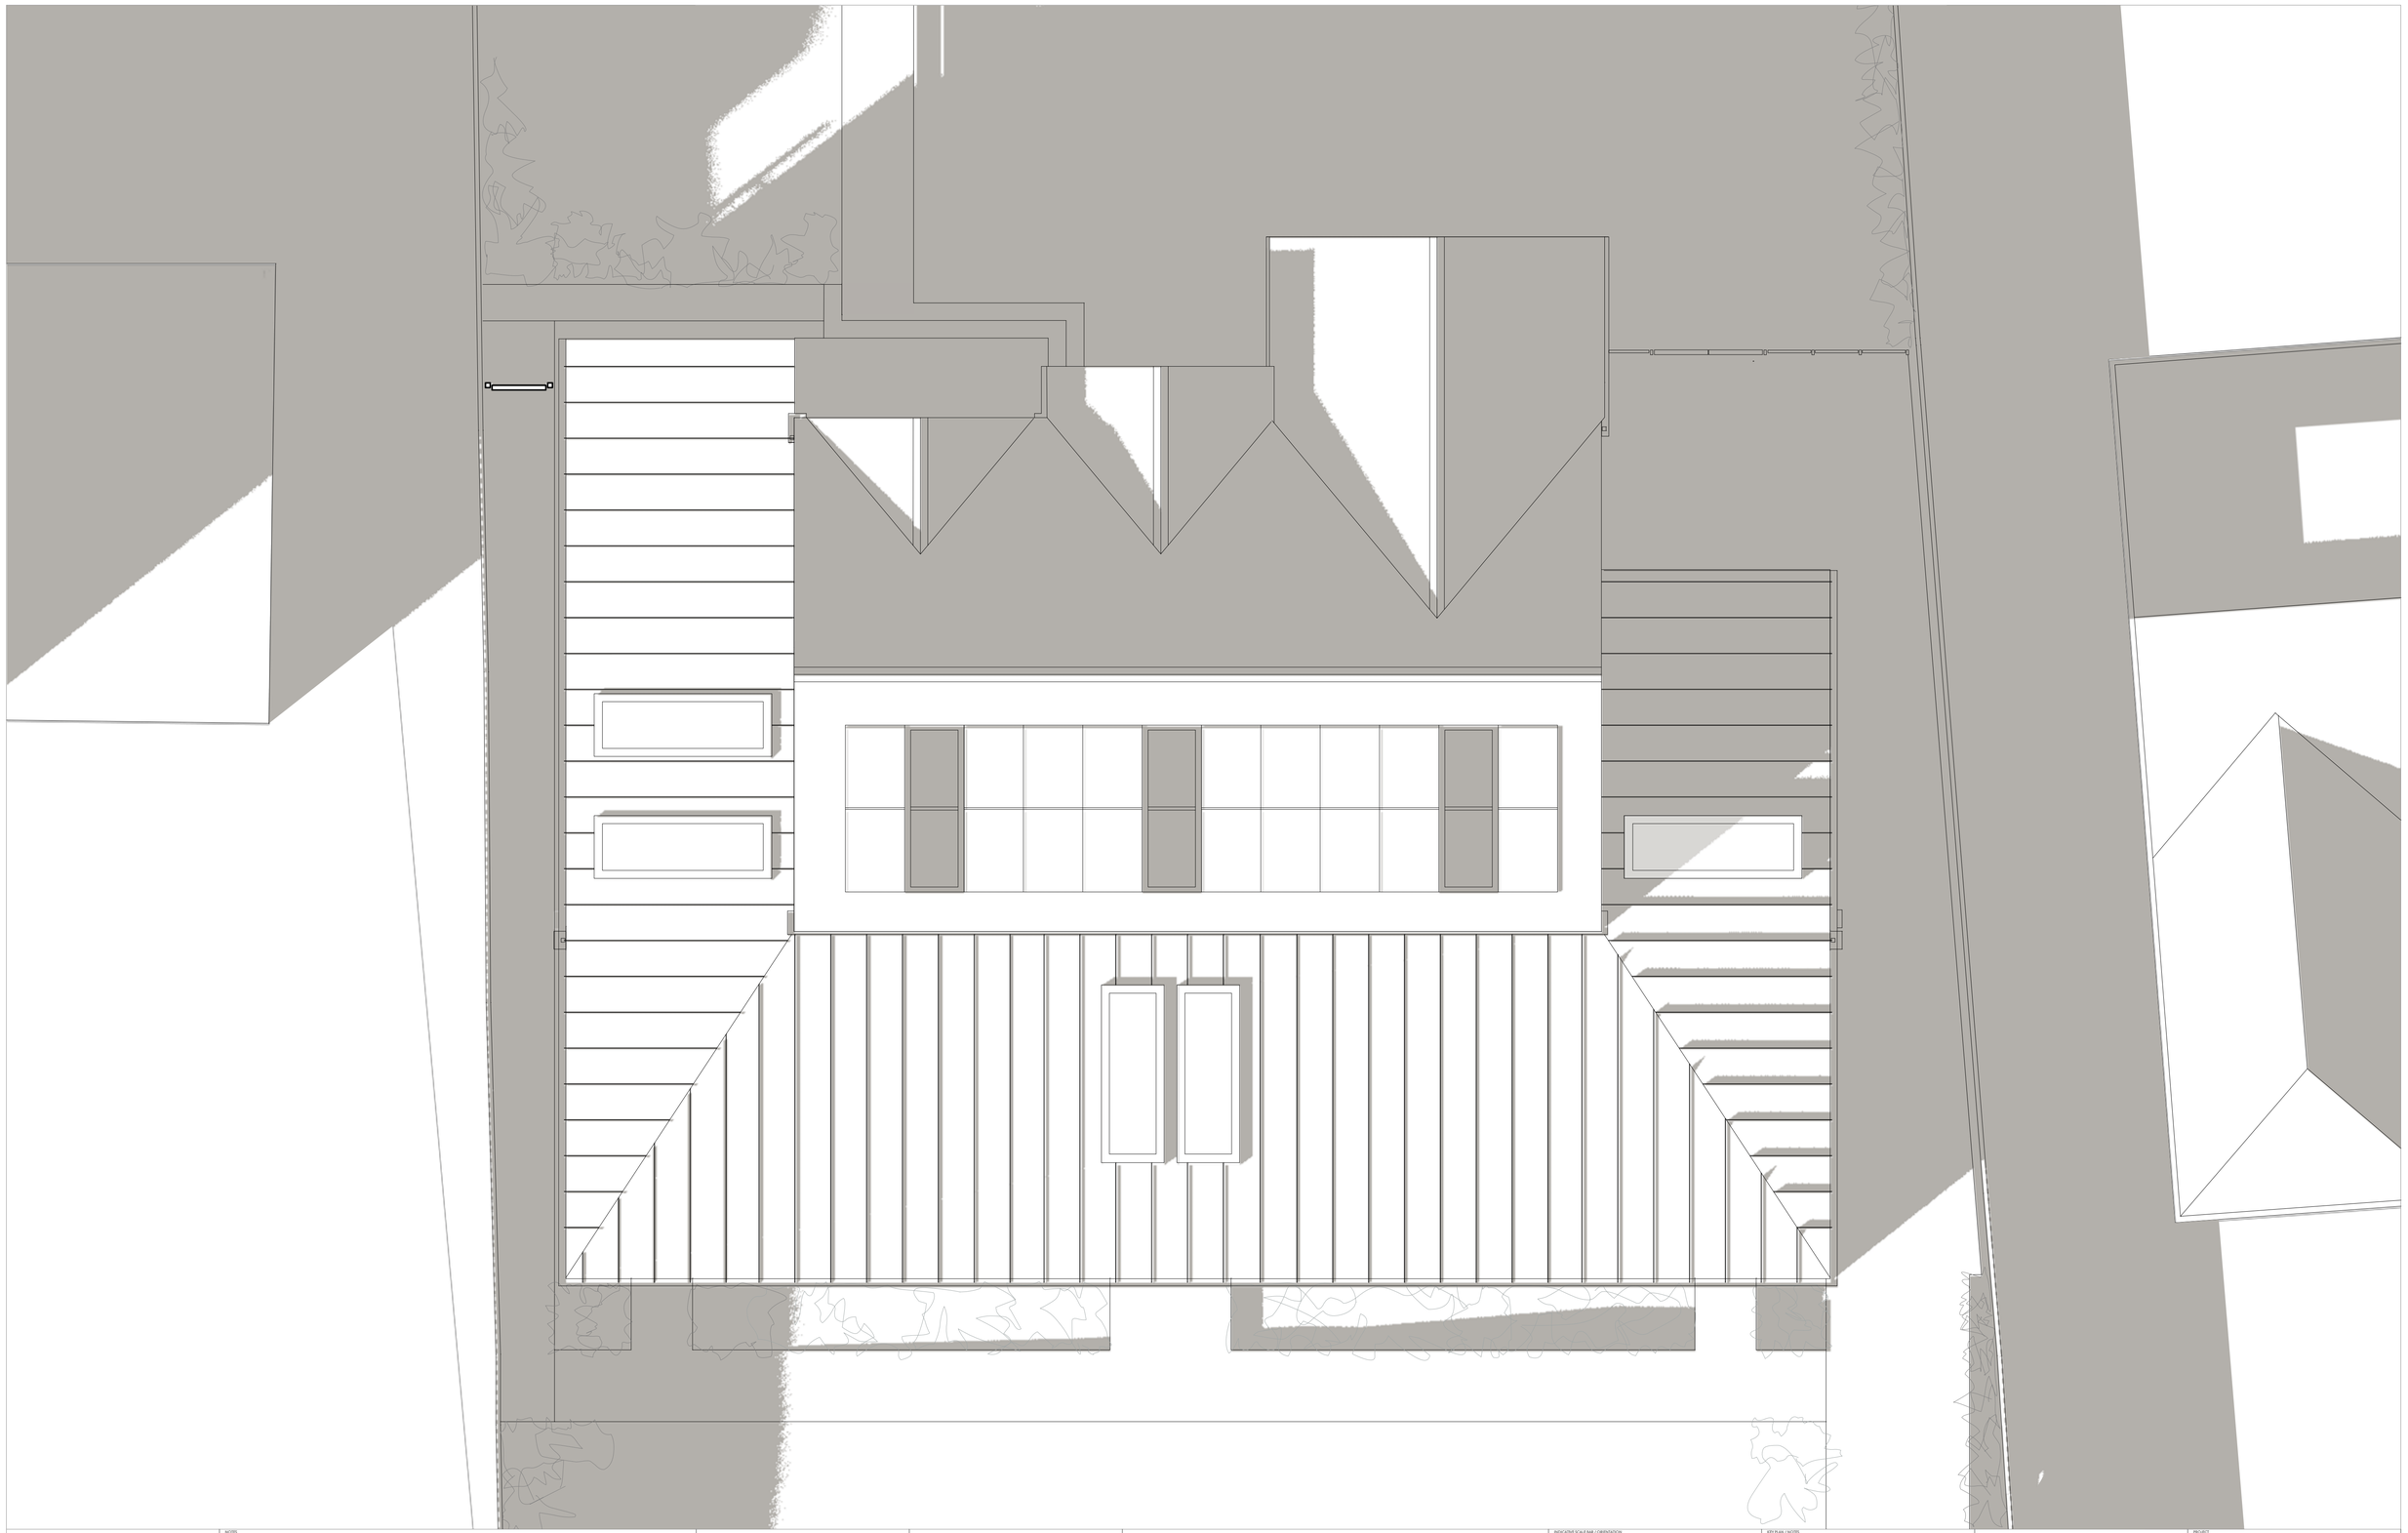


Andrew Lees Architect (ALA) shall have no responsibility for any use made of this document other than for that which it was prepared and issued.

All dimensions should be checked on site. It is the Contractor's responsibility to check all governing dimensions and verify all dimensions on site before commencing any work or making any shop drawings.

SCALE WITH CAUTION AS DISTORTION CAN OCCUR

This drawing is to be read in conjunction with the architectural specification, the CDM documentation, and with the structural, mechanical and electrical drawings and any other relevant design information by others.

Any drawing errors or divergences should be brought to the attention of ALA at the contact details shown on this sheet.

NOTES

Daylight / shadow simulation shown: 20th March, 16:00 hrs.

REVISION	DESCRIPTION	DRAWN	CHECKED	DATE
B	Revised roofs	AWL	AWL	08/07/24
A	Issued for planning	AWL	AWL	12/04/24
1st issue		AWL	AWL	02/04/24

INDICATIVE SCALE BAR / ORIENTATION

N

0 1 2 3m

1:50

KEY PLAN / NOTES

ANDREW LEES ARCHITECT
48 Norwich
South Street
Park Hill
Sheffield
S2 5AY

E andrew@andrewleesarchitect.co.uk
T 07941 328353

www.andrewleesarchitect.co.uk

PROJECT
35 Cumberland Avenue, Fixby, Huddersfield

CLIENT
Mr Abdul Bismilla

ISSUE STATUS	DATE PRINT ISSUED
Planning	02/04/24
DRAWING TITLE	SCALE
Roof Plan - proposed	@ A1 1:50
DRAWING NO.	REVISION
ALA-045-012	B