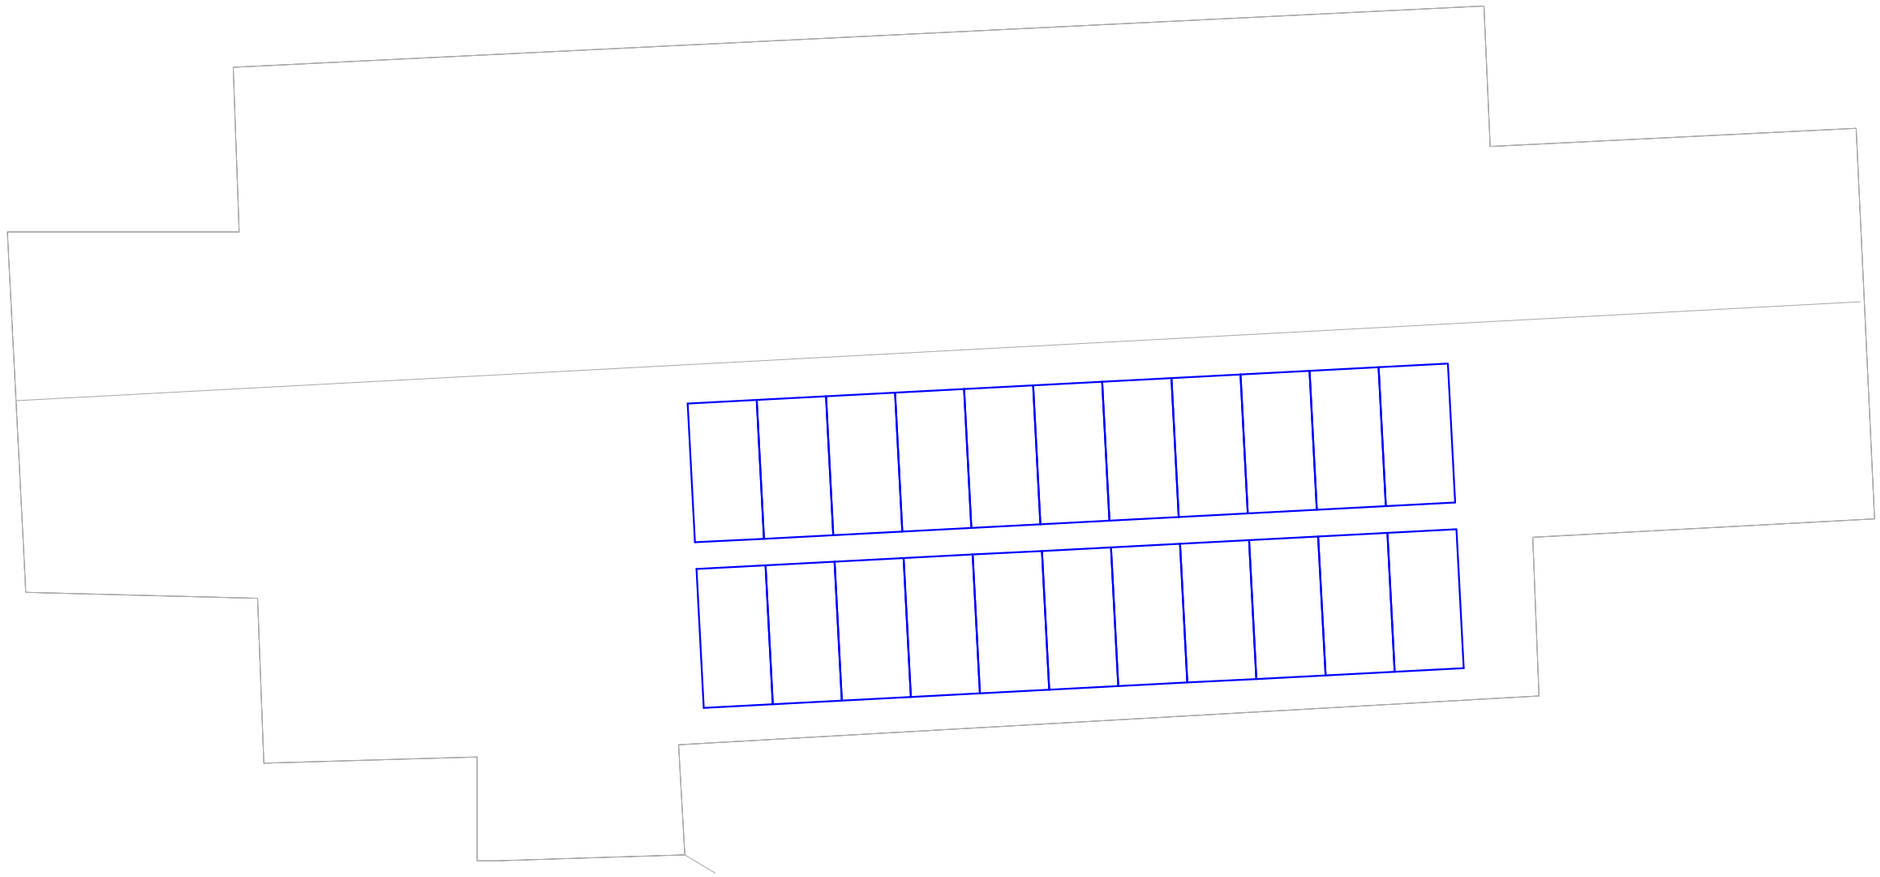

ROOF PLAN - 1:100

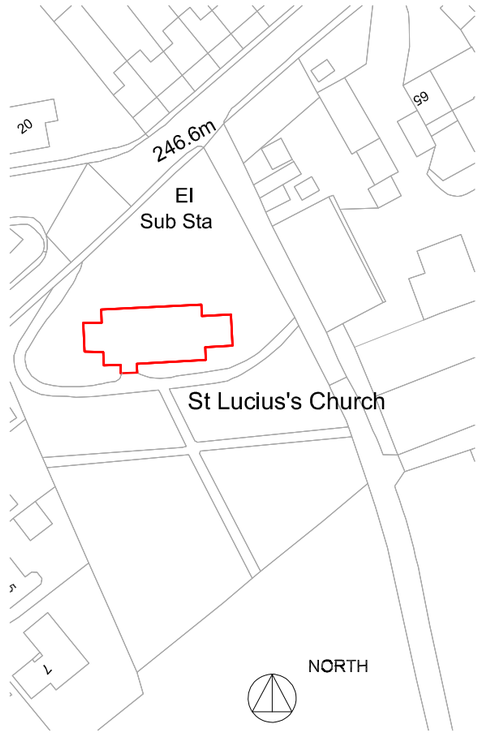

LOCATION PLAN - 1:1250

Project. PROPOSED PV INSTALLATION ST LUCIA CHURCH	
Drawing Title. ROOF PLAN PV LAYOUT	
Date. MAY 24	*Scale. 1:100 @ A3*
Drn By. DMH	*Checked By. CC*
Rev -	*Drawing No. PV03*
STATUS - APPROVAL / PLANNING	