
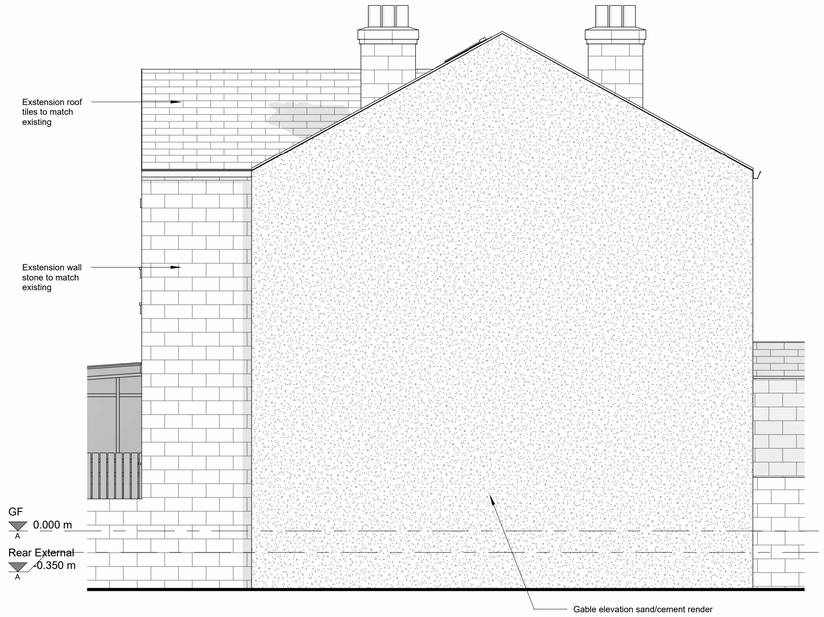



1. West Elevation as Proposed

1 : 50

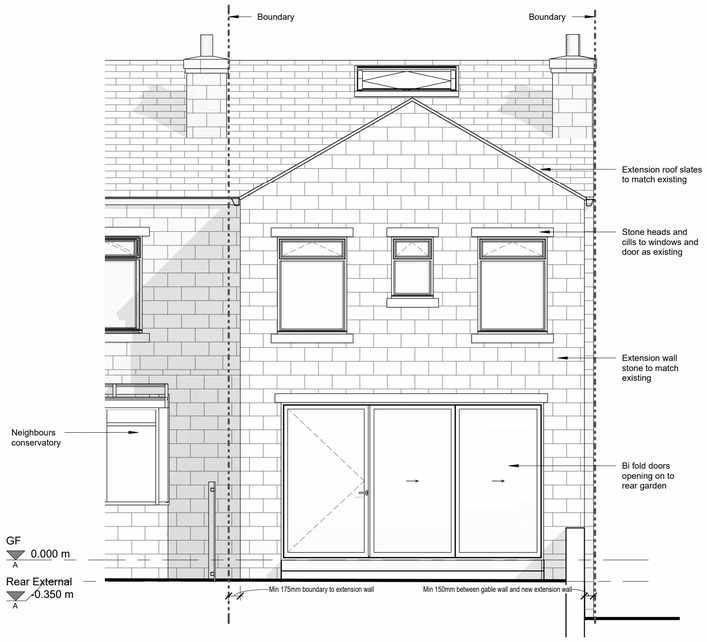


2. North Elevation as Proposed

1 : 50

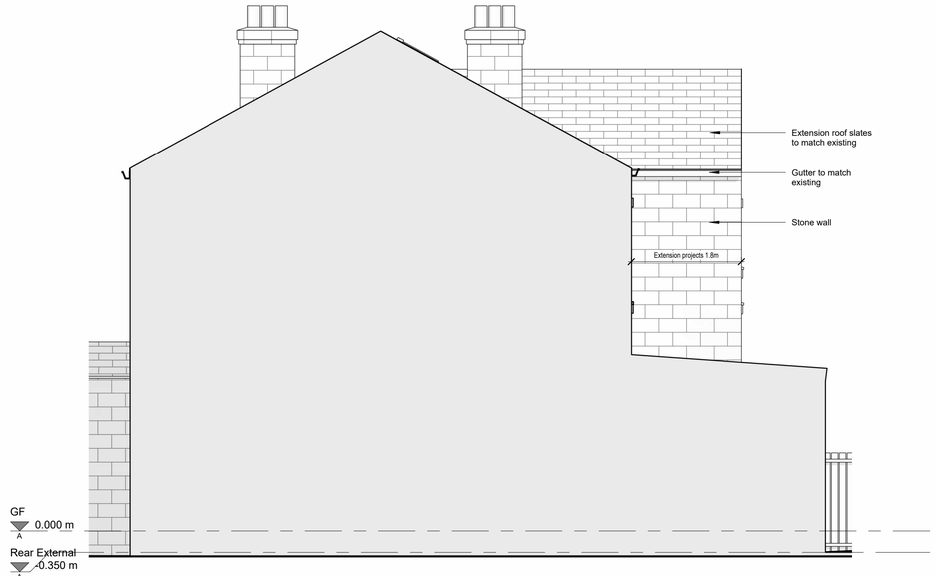


3. East Elevation as Proposed

1 : 50

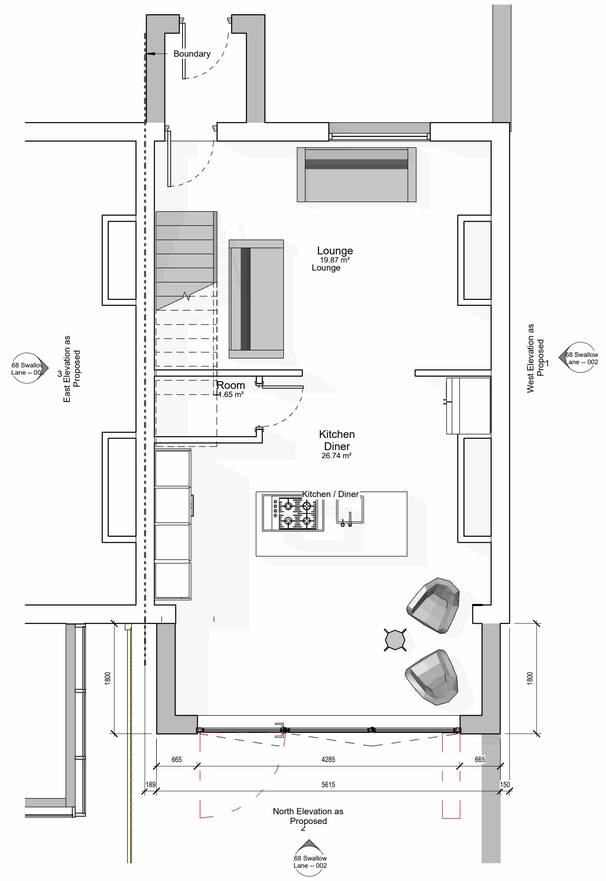

4. GF Plan as Proposed

1 : 50

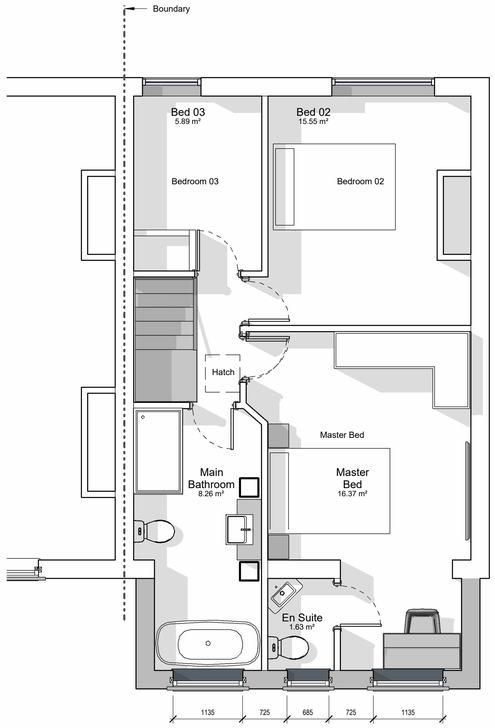

5. FF Plan as Proposed

1 : 50

6. Roof Plan as Proposed

1 : 50



7. 3D Indicative - Proposed

Rev	Description	Date	Dr by	App by
original by: JLH		date created: 04/21/24		approved by: NS

Heathhousedesign@hotmail.com
Architectural Design Services

client name: Nathan Smith

project: 68 Swallow Lane

drawing: Plans and Elevations as Proposed

computer file: H:\BC HUDAJH TEAM\Joe Heatherington\Old Files\001 Smithys Work\Smithy own extensions\smithy swallow lane.rvt

plot date:

project number: 24-07

scale: 1 : 50 @A1

drawing number: 68 Swallow Lane -- 002

rev:

issue status:

This drawing is to be read in conjunction with all related drawings. All dimensions must be checked and verified on site before commencing any work or producing shop drawings.