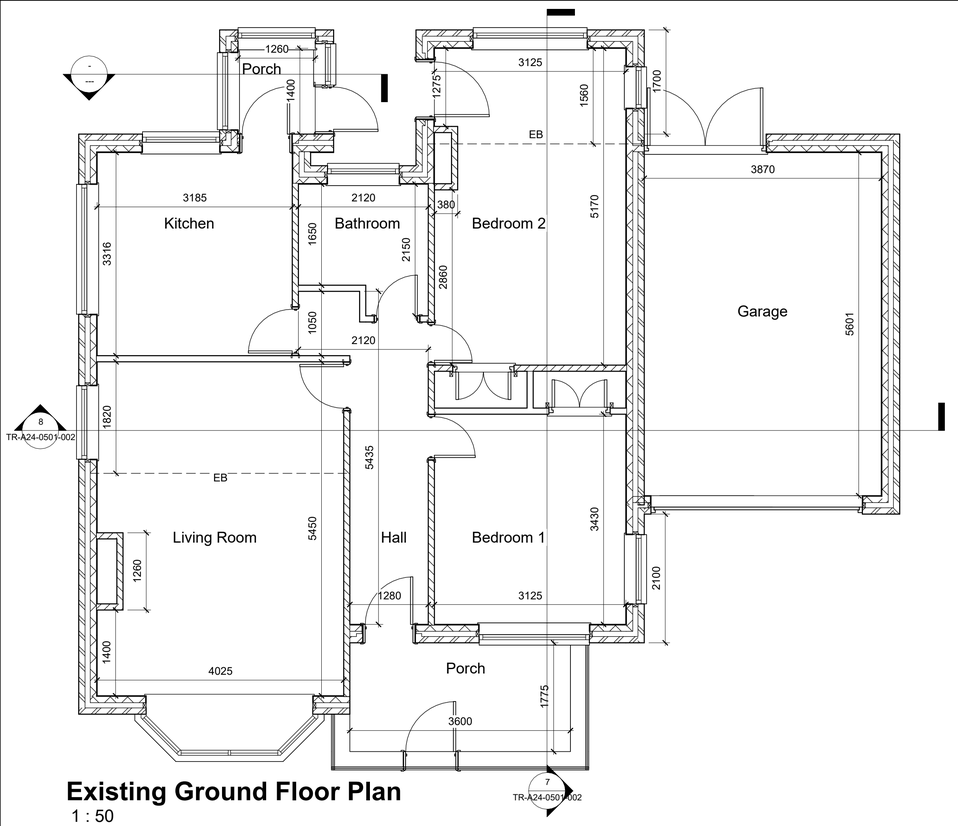

Existing Ground Floor Plan
1 : 50

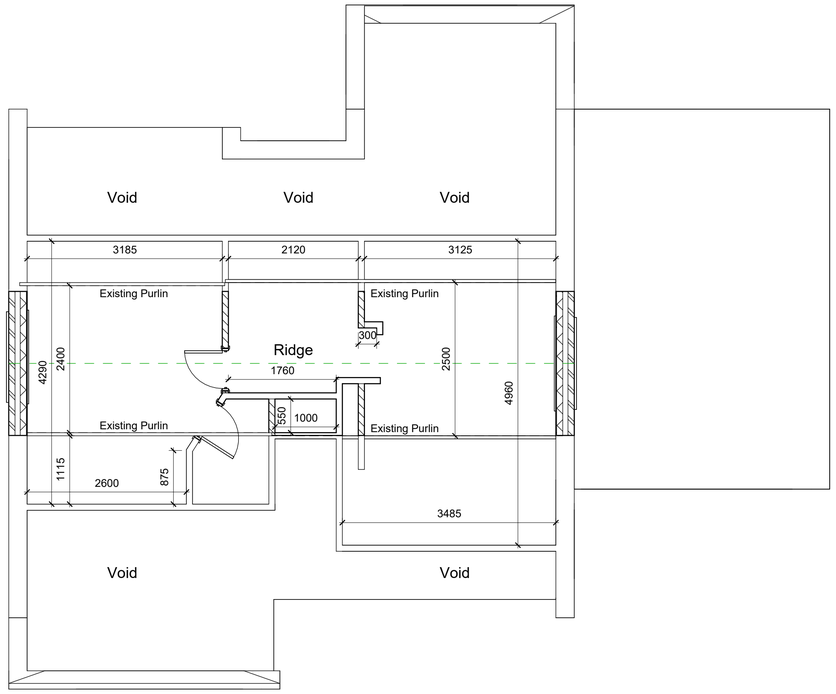

Existing Attic Plan
1 : 50

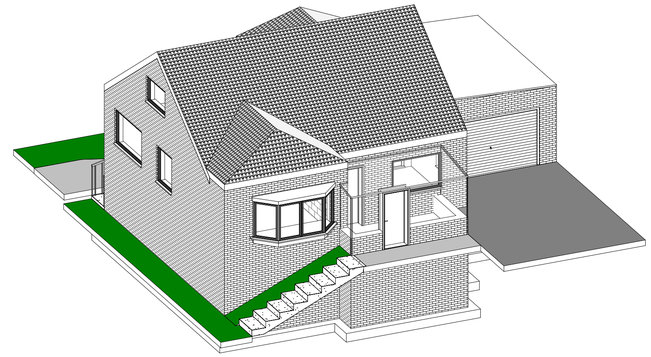

Existing 3D Front

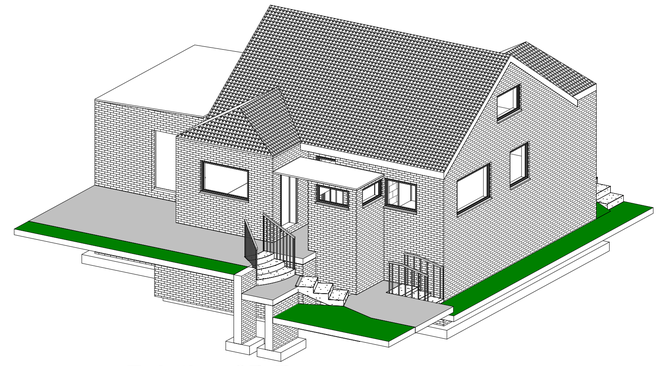

Existing 3D Rear

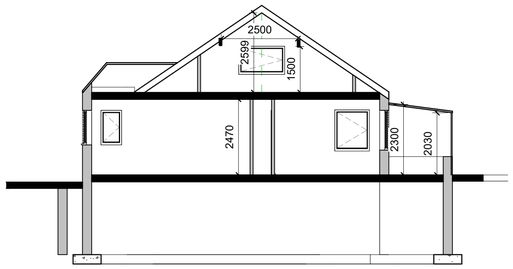

Existing Section A-A
1 : 100

Existing East Elevation (Front)
1 : 100

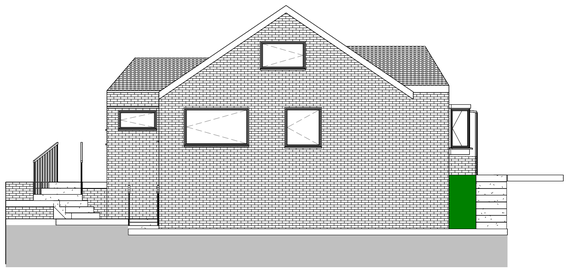

Existing South Elevation (Left)
1 : 100

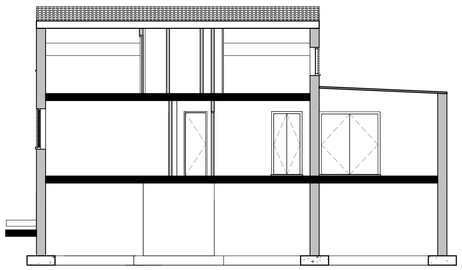

Existing Section B-B
1 : 100

Existing West Elevation (Rear)
1 : 100

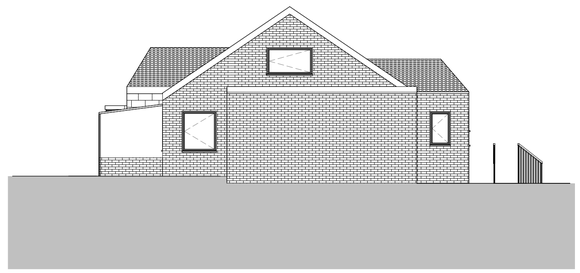

Existing North Elevation (Right)
1 : 100

Note:
All Dimensions Are Approximate
And TBC On Site By Contractor

TREND ARCHITECTURE
T: 01484 941051
plan@trendarchitecture.co.uk
www.trendarchitecture.co.uk

Project Name
229 Flemminghouse Lane, Almondbury,
Huddersfield, HD5 8TY

Drawing Title:
Existing Grouped Plans

Drawing Number: TR-A24-0501-002
Scale: As indicated@A1

Date: 21/05/24
Revision: Approver

Drawn By: AM
Checked by: JA

Reason For Issue:
Planning