

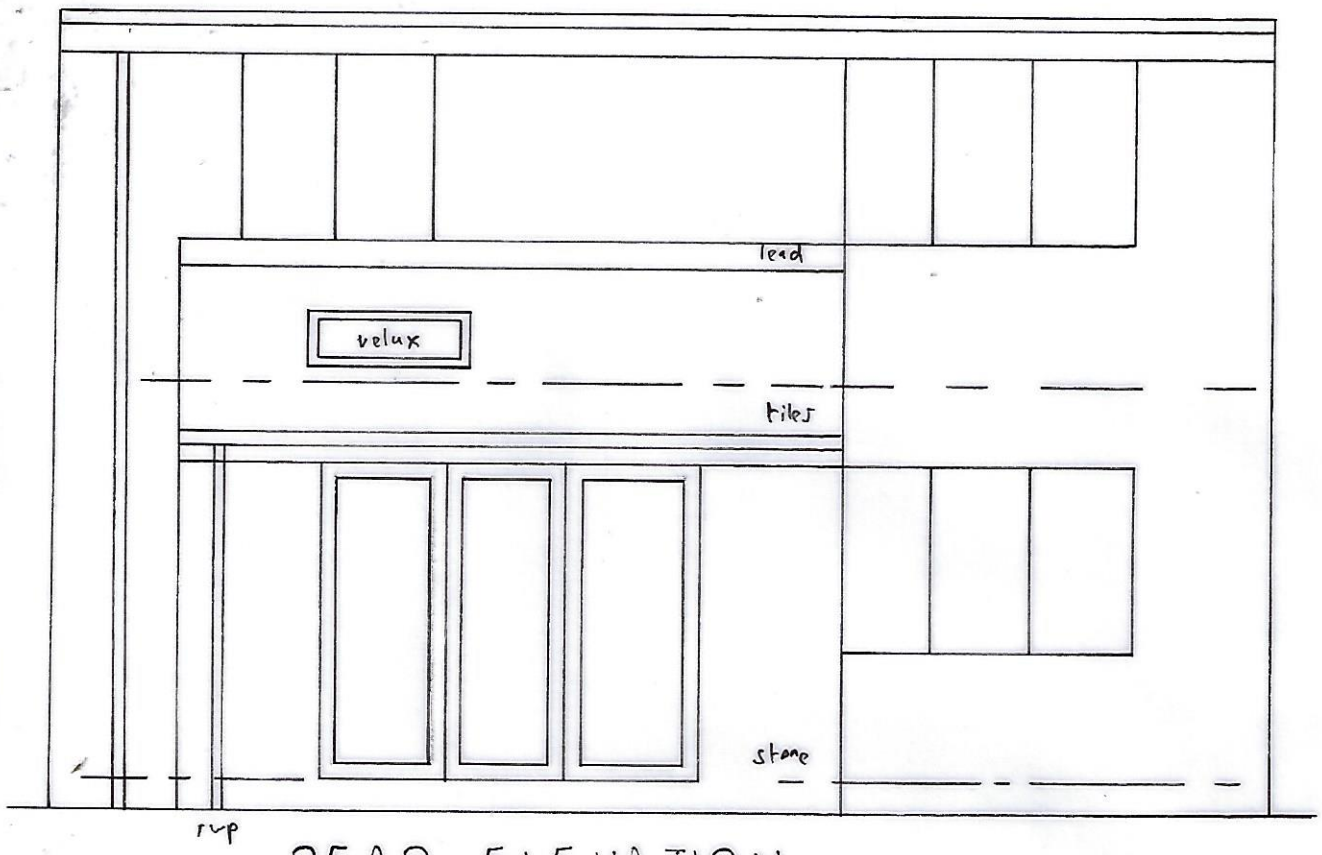



REAR ELEVATION

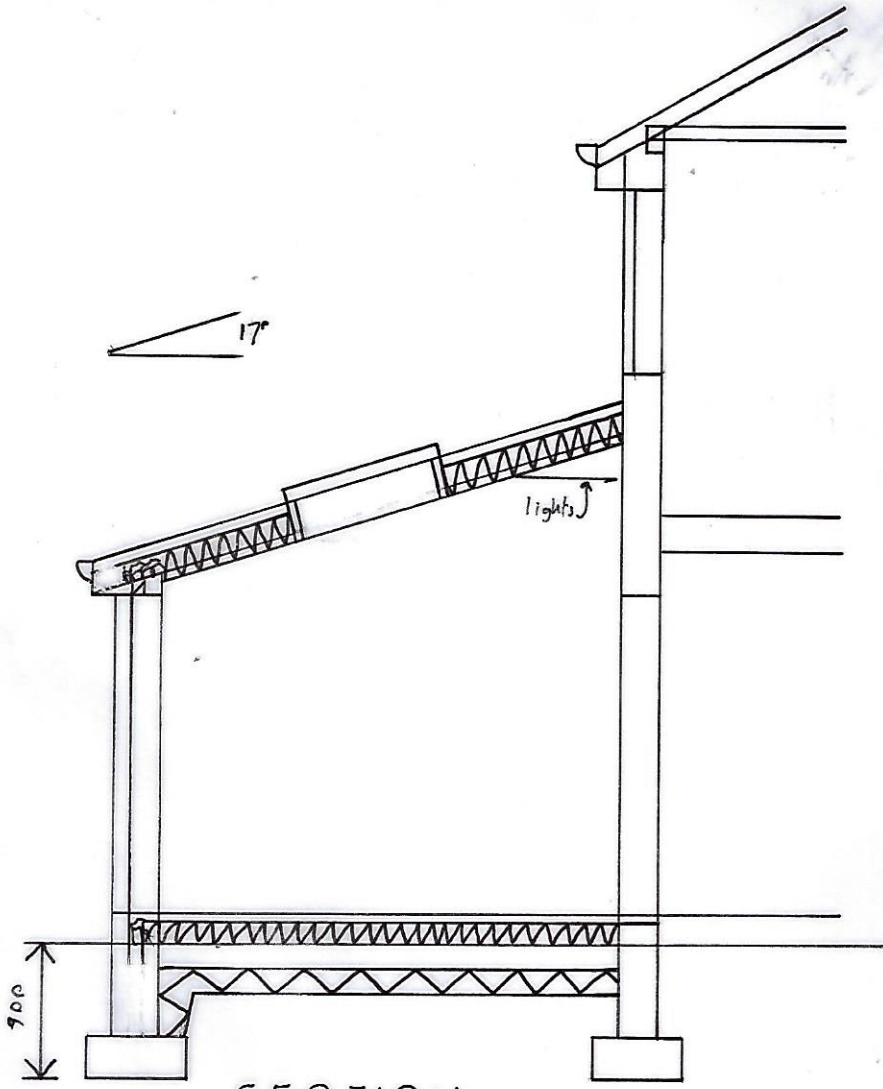

SECTION

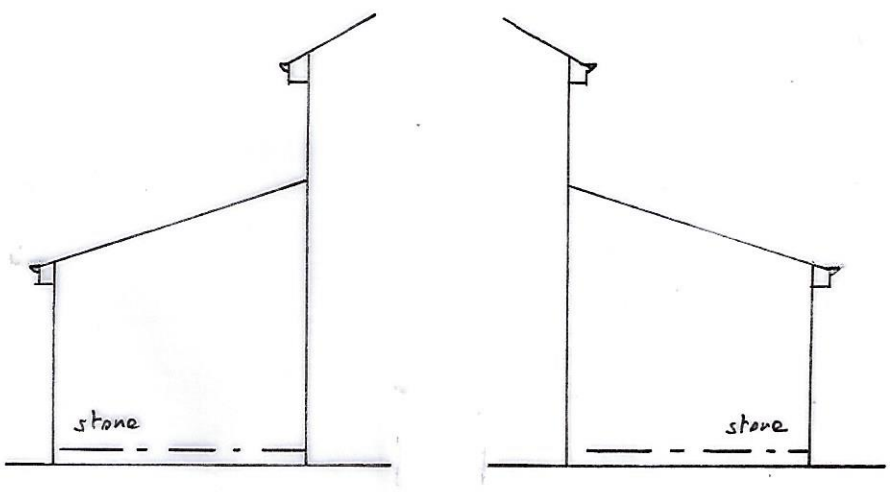

SIDES

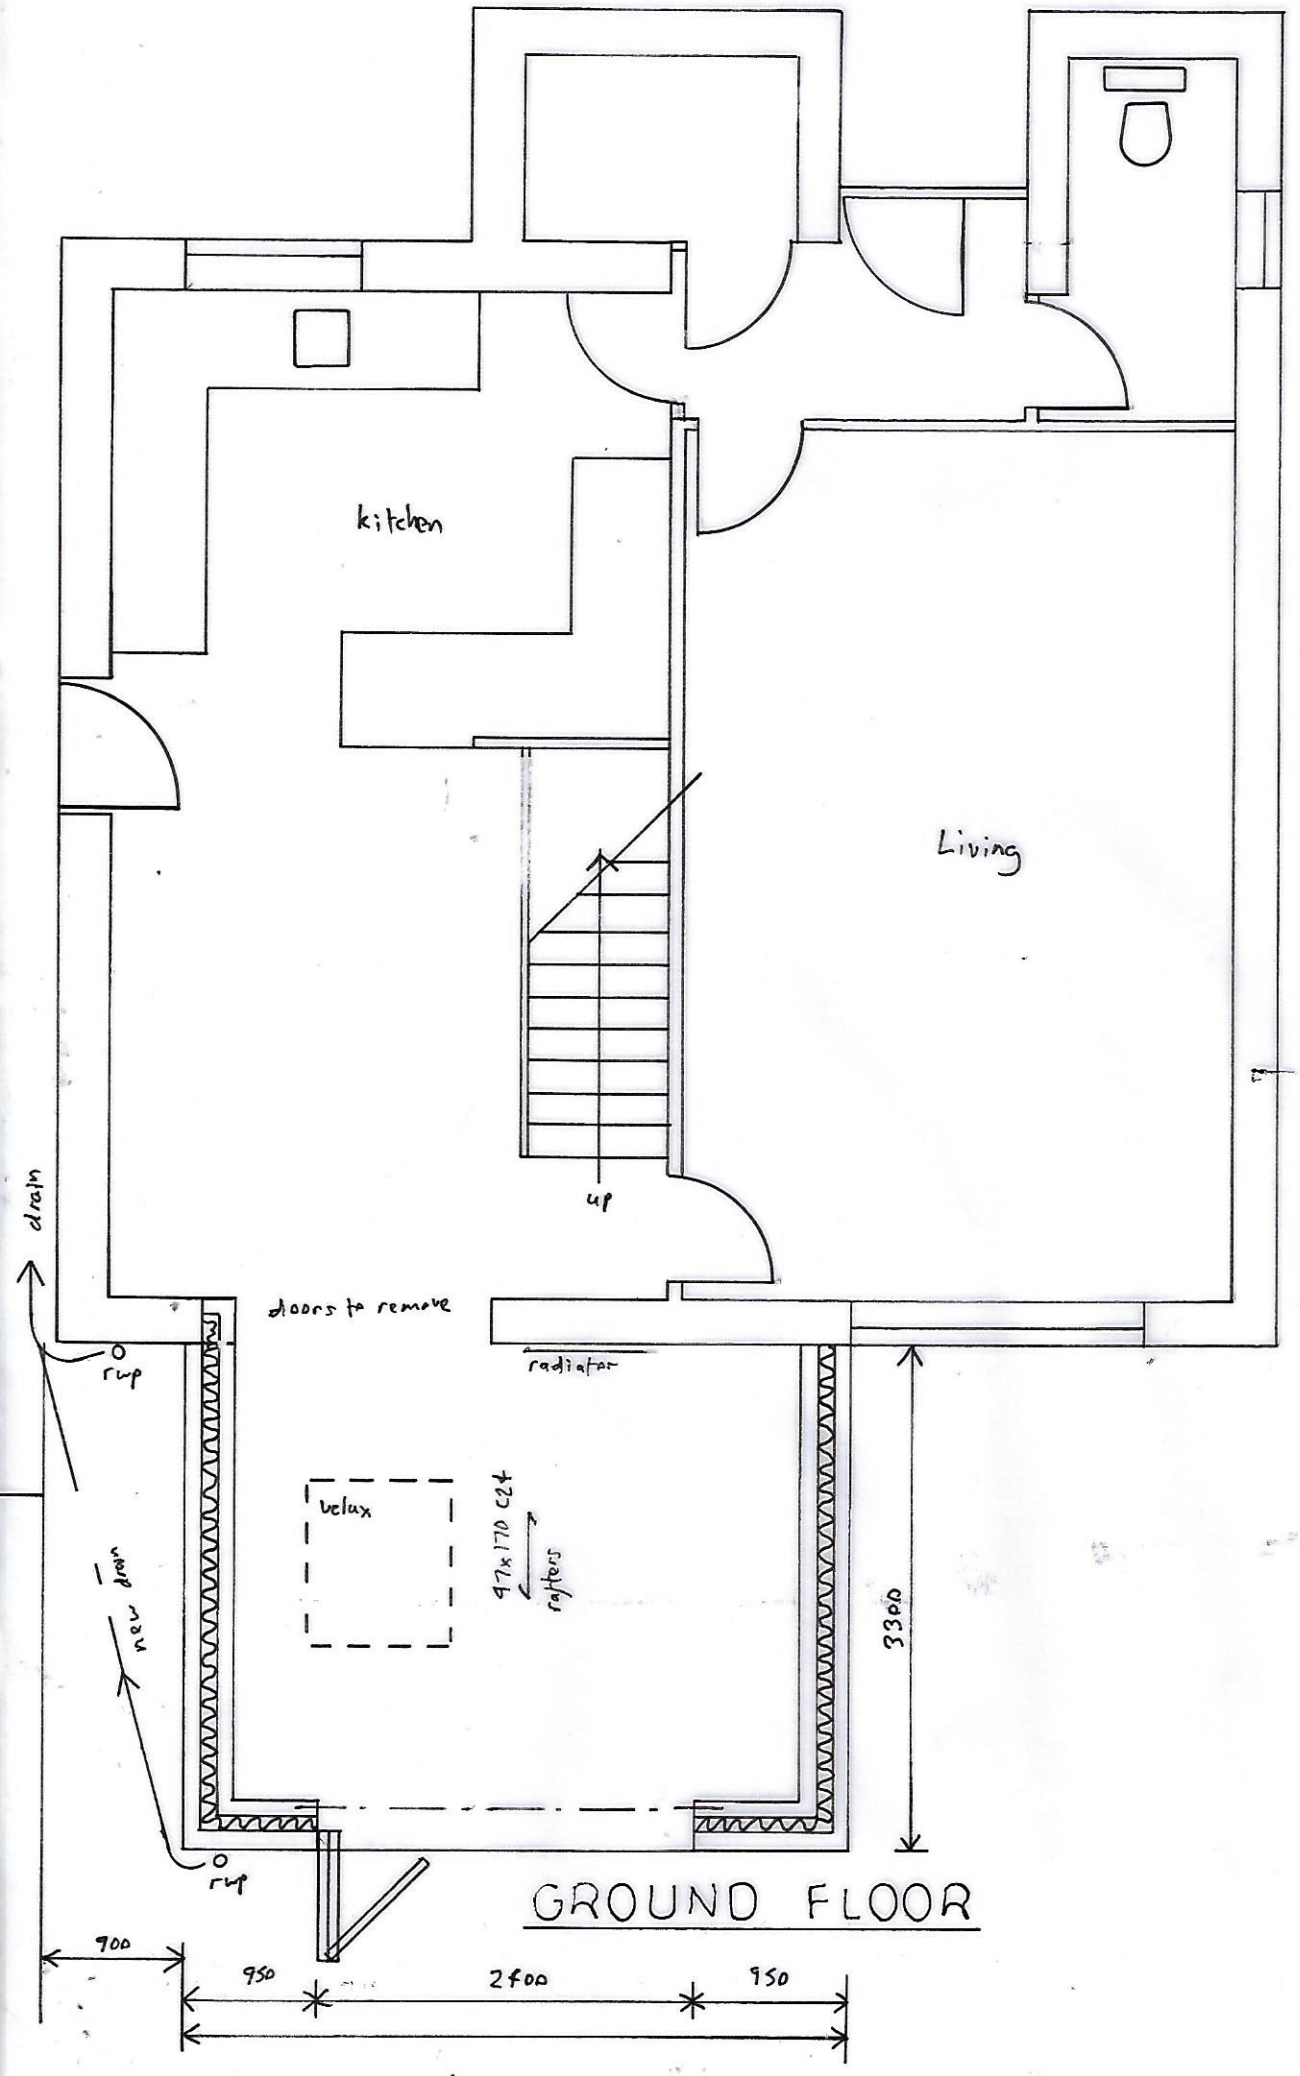

GROUND FLOOR

R. M. Blenkiron
BA(Hons)Arch 07830291925

JOB AND CLIENT

Mrs Laura Morrell
18 Bent Lea
Bradley
Huddersfield
HD2 1QW

DRAWING

PROPOSED EXTENSION

Scale 1:50 @ A3

Date 17.07.2024

Drawing No 1265LM 01