
For Listed Building Consent Only
NotForConstruction

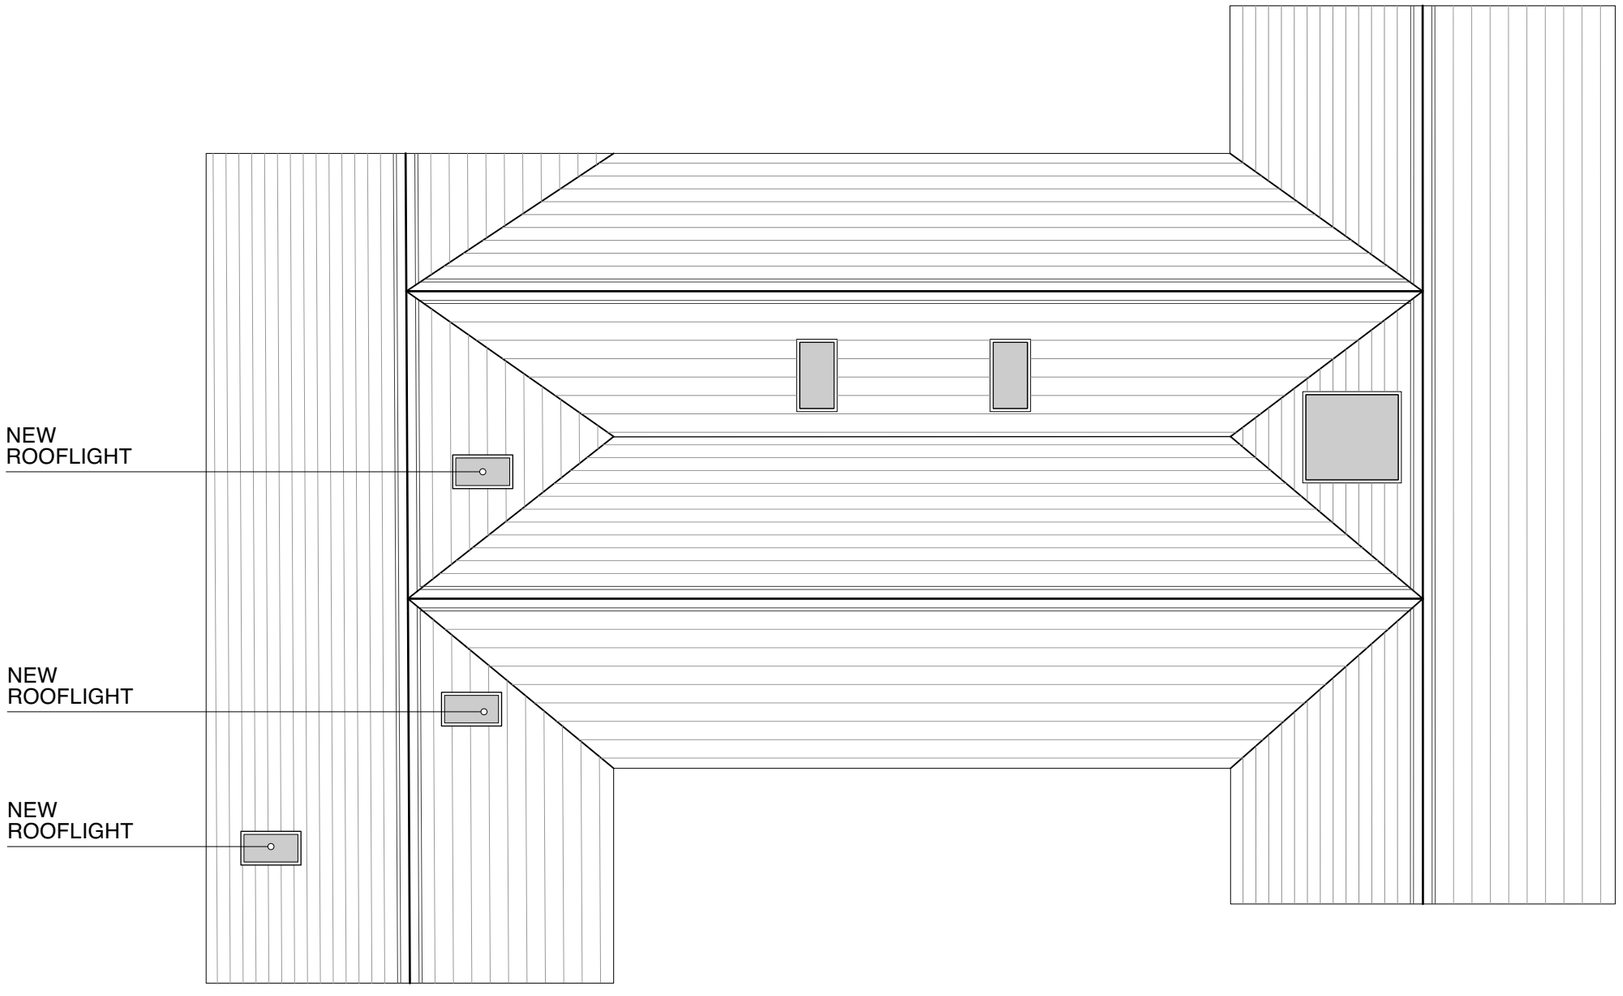

ROOF PLAN 1:100

0 1 3 5m
Scale 1:100

Revision

Project
Alterations to dwelling

Address
Hopton Hall,
Hopton Hall Lane, Mirfield

Client
Mr N. Cheetham

Drawing
Proposed Roof Plan

storah architecture
Chartered Architects
RIBA Chartered Practice
www.storah.com mail@storah.com 01706 813214

Scale	Sheet Size	Date	Drawn
1:100	ISO A3	July 24	LA

Drawing Number — Revision
20-061 - 312

© Storah Architecture Ltd.