STORAGE SHED / DRY WC

DOWN

1 2 3 4 5 6 7

6

8

WASTE AND RECYCLING

E

RECYCLED PLASTIC GRASS REINFORCEMENT SYSTEM IN PARKING AREA

VEHICLE ACCESS

EXISTING TREES SHOWN IN GREY
PROPOSED TREES SHOWN IN GREEN

BIKE STORE

F

FOOTPRINT OF EXISTING SLAB
FOOTPRINT OF EXISTING STABLES

STANDING SEAM METAL ROOF

IN-LINE SOLAR PHOTOVOLTAIC PANELS

PLAINS LANE

North


SHELTER AND SCREENING PLANTING

C


A

D


ROOF (& PARTIAL SITE) PLAN AS PROPOSED
Scale 1:100

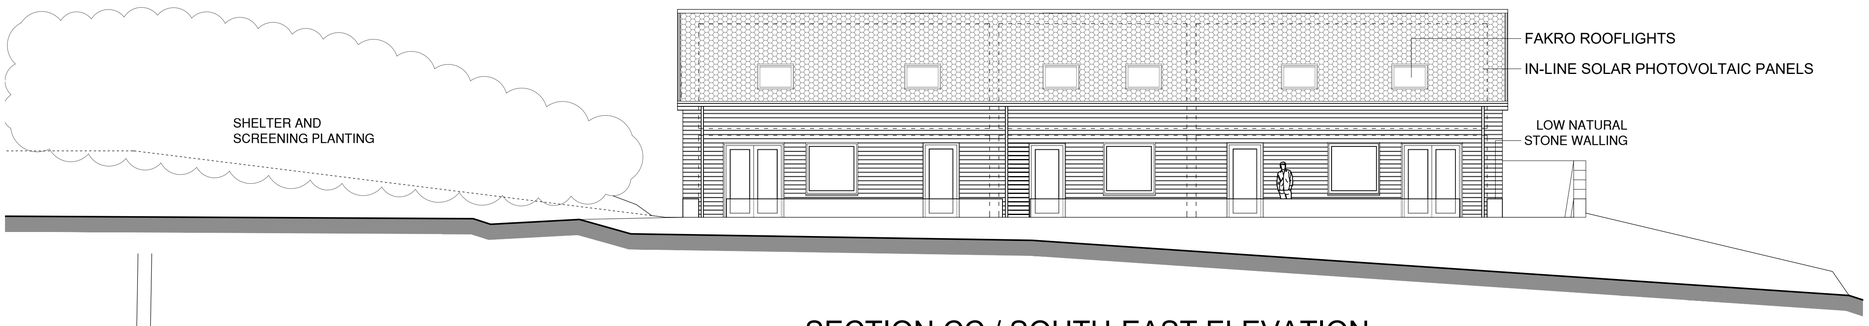

SECTION CC / SOUTH-EAST ELEVATION

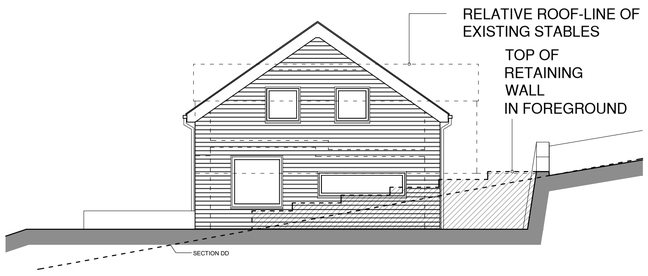

SECTION DD / NORTH-EAST ELEVATION

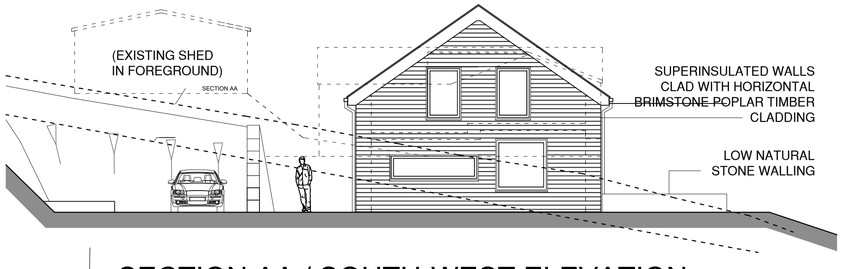

SECTION AA / SOUTH-WEST ELEVATION
Scale 1:100



SECTION EE / NORTH-WEST ELEVATION (BACK TO HILLSIDE)

Rev B 24.12.24: Bin collection point moved
Rev A 12.06.24: Scheme amended

OUTLINE PLANNING APPLICATION

HAWDON RUSSELL ARCHITECTS
Royal Institute of British Architects
RIBA Chartered Practice
Established 1986
01422 834291
info@hra66.com
52 Wharf Street, Sowerby Bridge, HX6 2AE

Proposed sustainable development:

Land at Mount Pleasant,
adjacent Plains Lane, Marsden, Huddersfield HD7 6AW

Drawing Title:
PROPOSED SITE / ROOF PLAN, SECTION AND ELEVATIONS

Scale: 1:100 at A1
Date: February 2024
Drawn: MJM
Drawing Number: 37/2405/03
Revision: B

This drawing, together with the design it illustrates, is copyright, and may not be reproduced in any form, without the written consent of the Architect.
DO NOT SCALE OF THIS DRAWING EXCEPT FOR PRICING PURPOSES OR FOR DETERMINATION OF BASIC LAYOUT. ONLY FIGURED DIMENSIONS TO BE USED; ALL DIMENSIONS TO BE CHECKED ON SITE.