
Sheet size
A1


Notes:
1. Setting out to be the responsibility of contractor.
2. Contractor to pay particular attention to pitch of roof and headroom at stairs.
3. Any discrepancies to be reported to Colne Valley Design.

0m	Scale 1:50	4m
0m	Scale 1:100	8m
0m	Scale 1:200	16m
0m	Scale 1:500	40m
0m	Scale 1:1250	100m


(When to scale of original plan bar = 8cm)

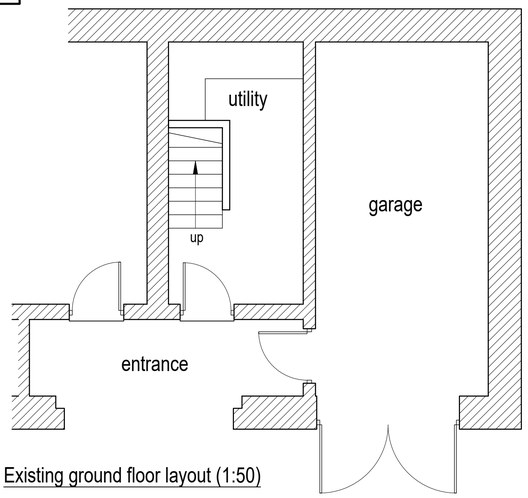


Existing ground floor layout (1:50)

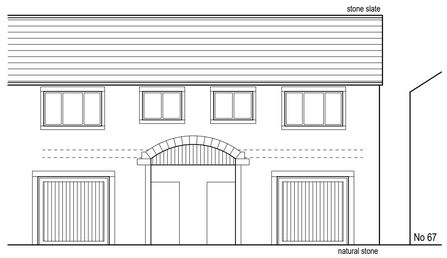


Existing front/west facing elevation (1:100)

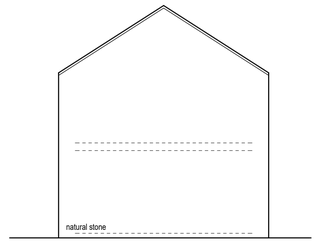


Existing side/west facing elevation (1:100)

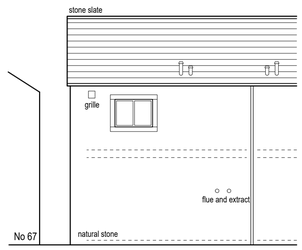


Existing rear/east facing elevation (1:100)

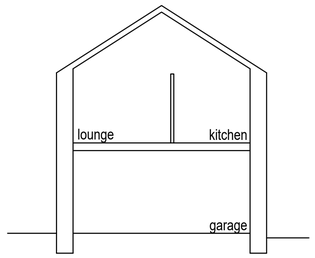


Existing cross section (1:100)

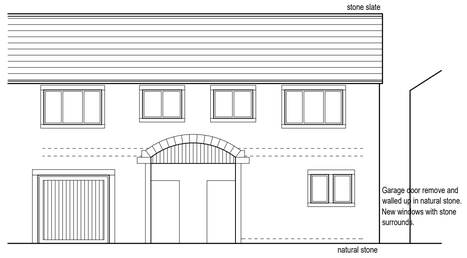


Proposed front/west facing elevation (1:100)

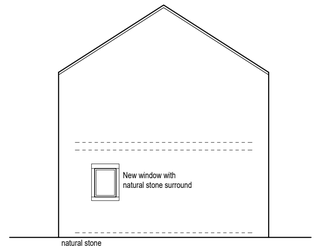


Proposed side/west facing elevation (1:100)

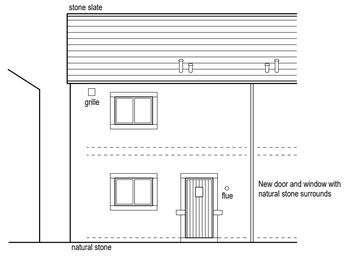


Proposed rear/east facing elevation (1:100)

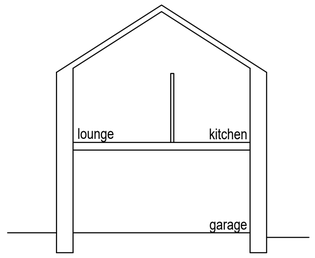


Proposed cross section (1:100)

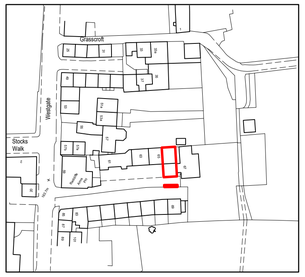


Location plan (1:1250)

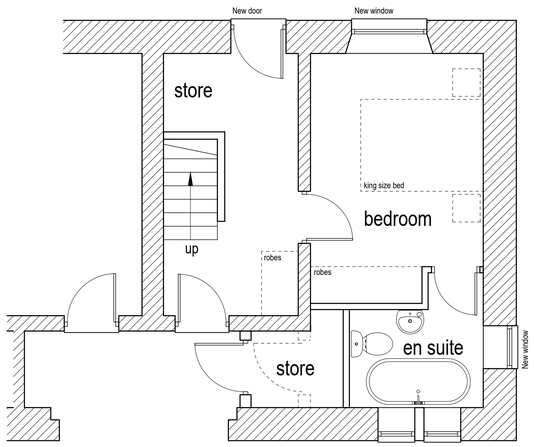

Proposed ground floor layout (1:50)

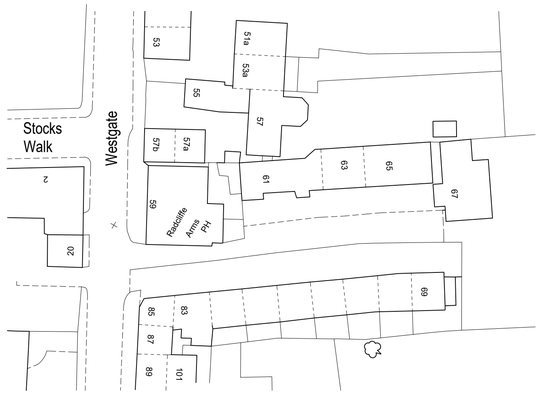

Block plan (1:500)

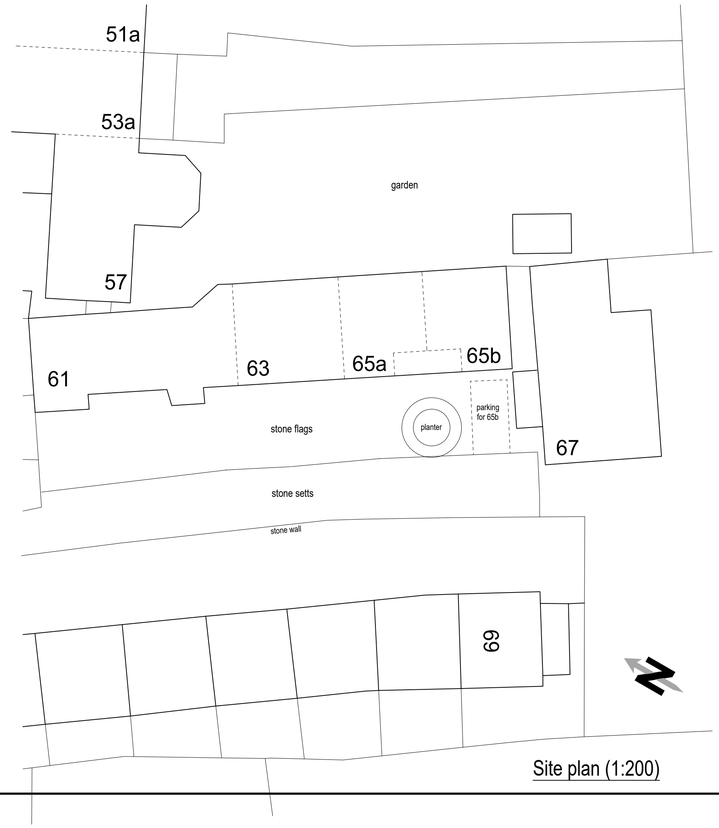

Site plan (1:200)

Colne Valley Design
8 Meadow Lane
Slaithwaite
Huddersfield HD7 5EX

Tel: 01484 842097
Mobile: 07867 803312
E-mail: mitchell@sbhomes.co.uk

Proprietor: S.A. Mitchell (ACIOB)

Project
Proposed change of use of garage to bedroom.

For
Miss J Emmett.

Address
65 B Westtgate
Almondbury
HD5 8XF.

Title
Existing layouts and elevations.

Job No.	Drawing number	Date
24 J 33.	01.	Sept 2024.