DO NOT SCALE

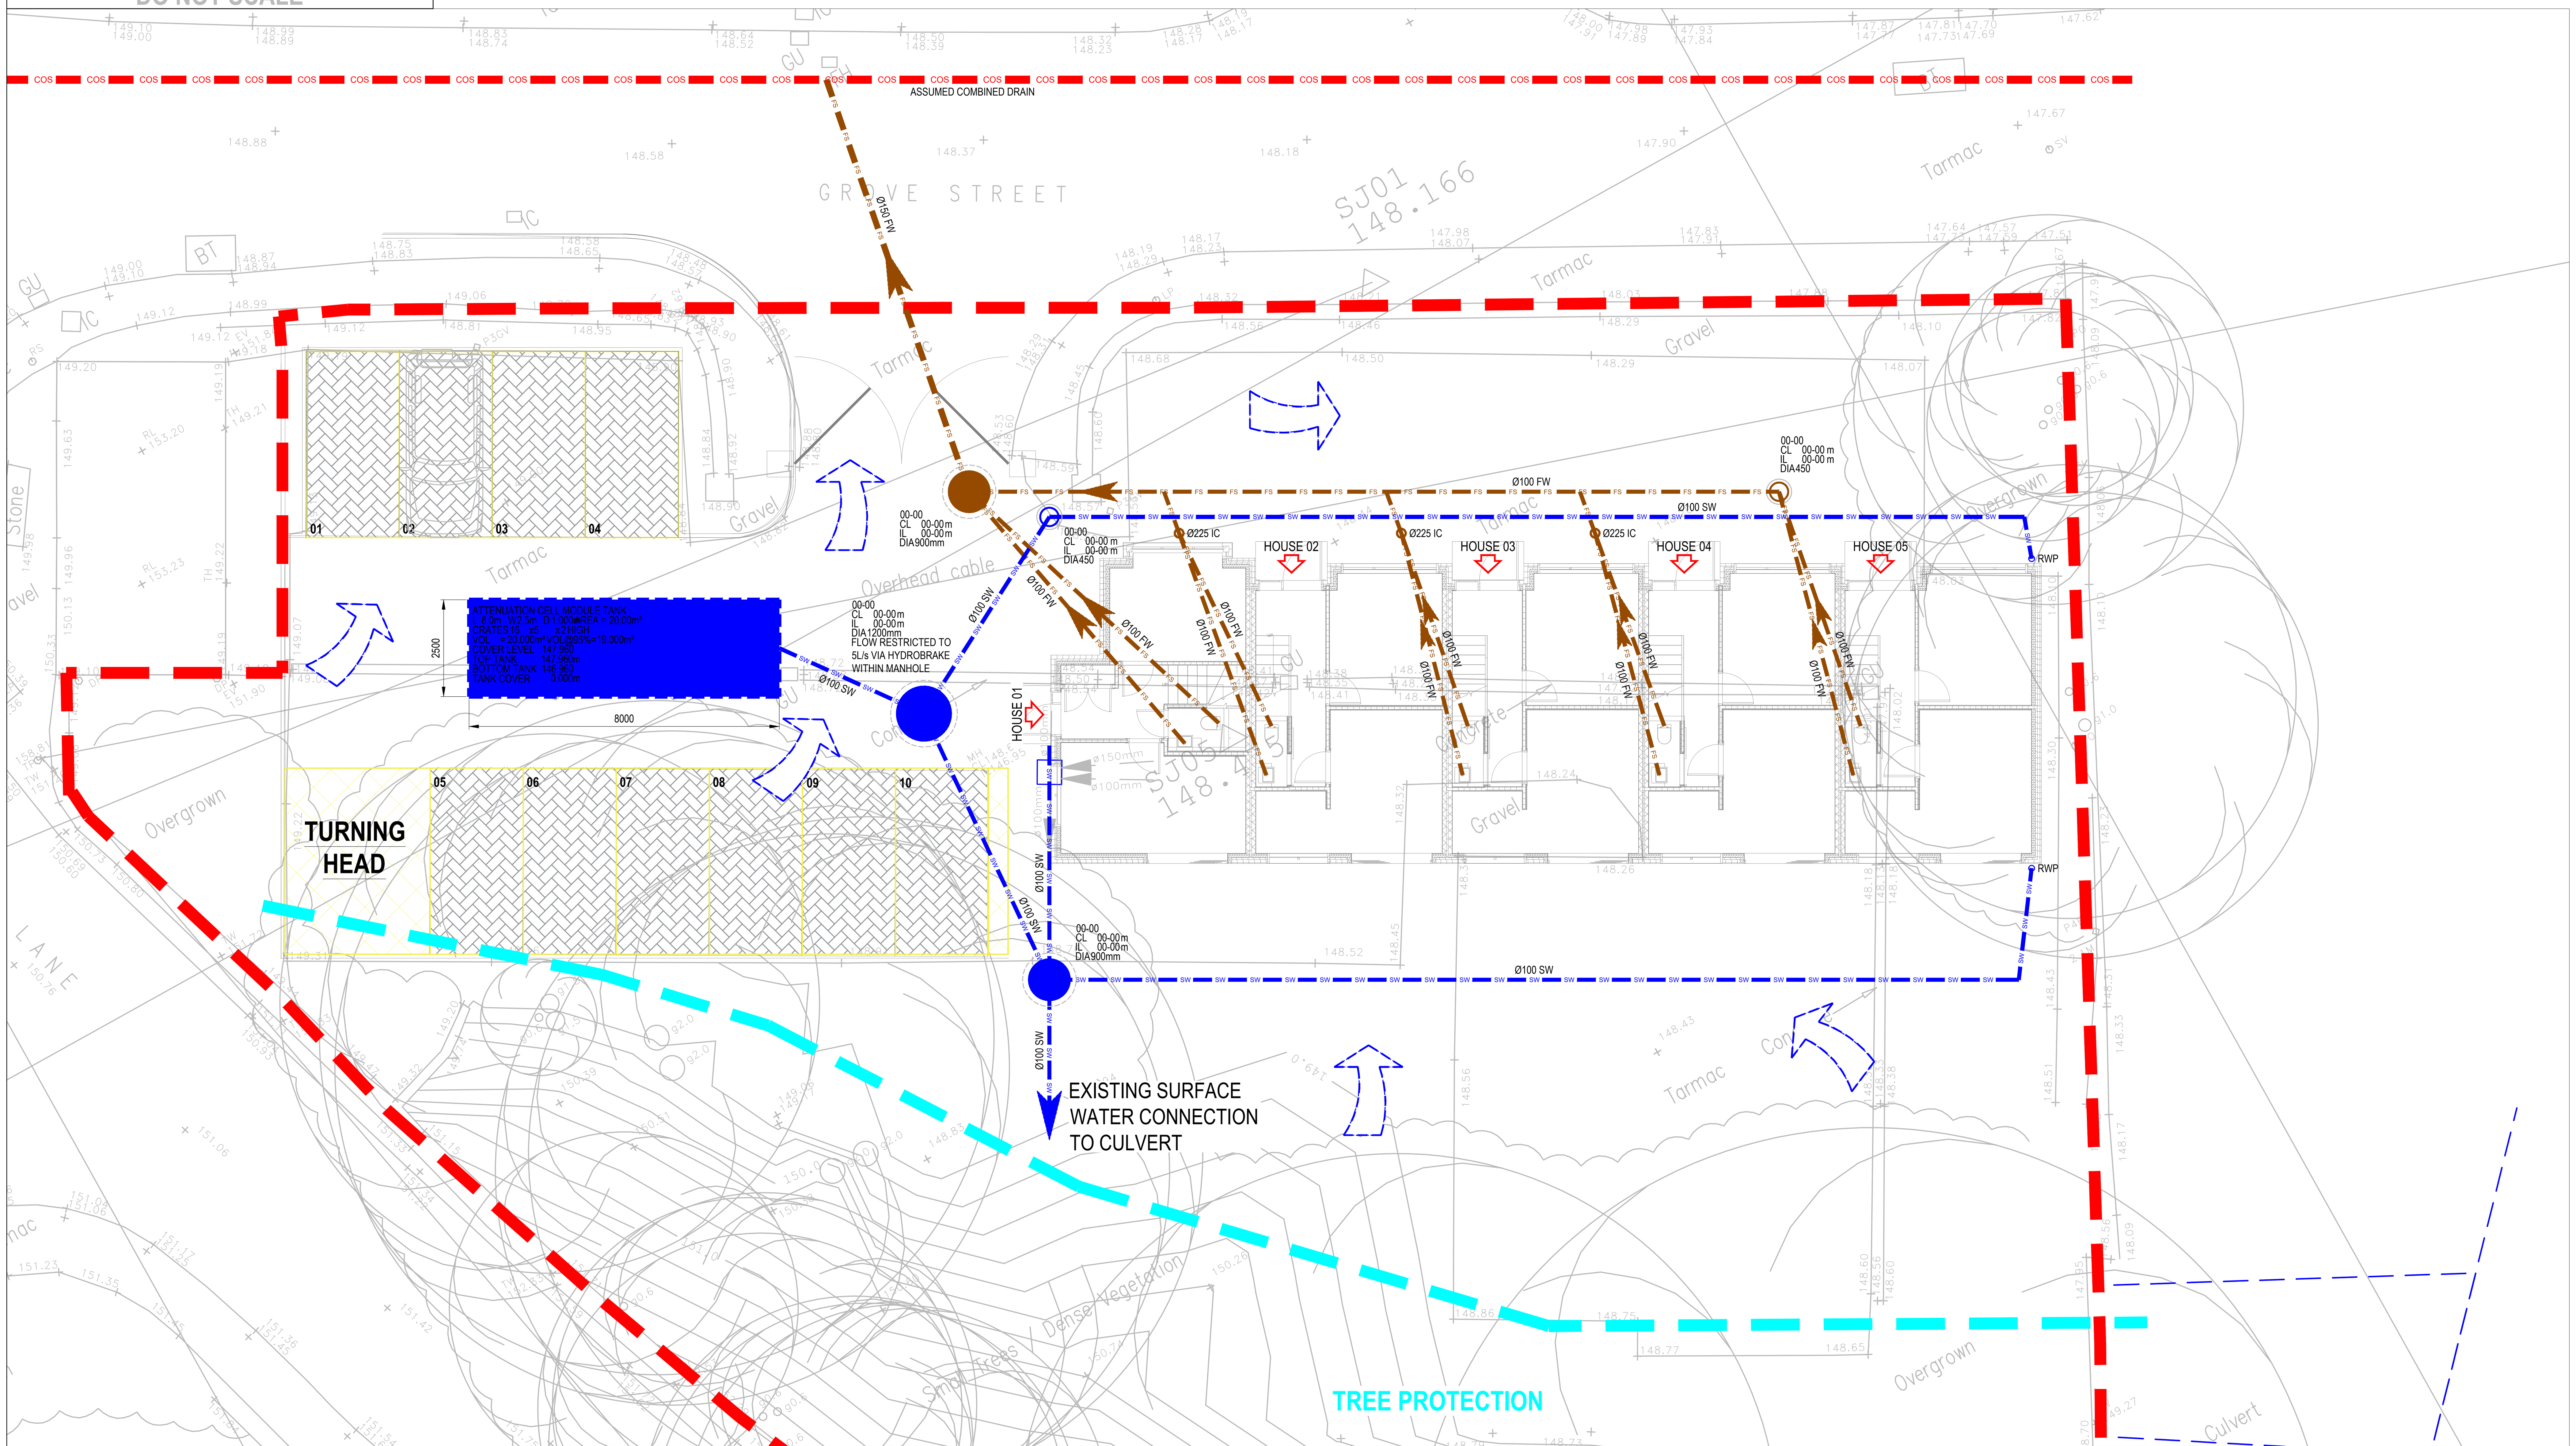

PROPOSED DRAINAGE LAYOUT

SCALE 1:100

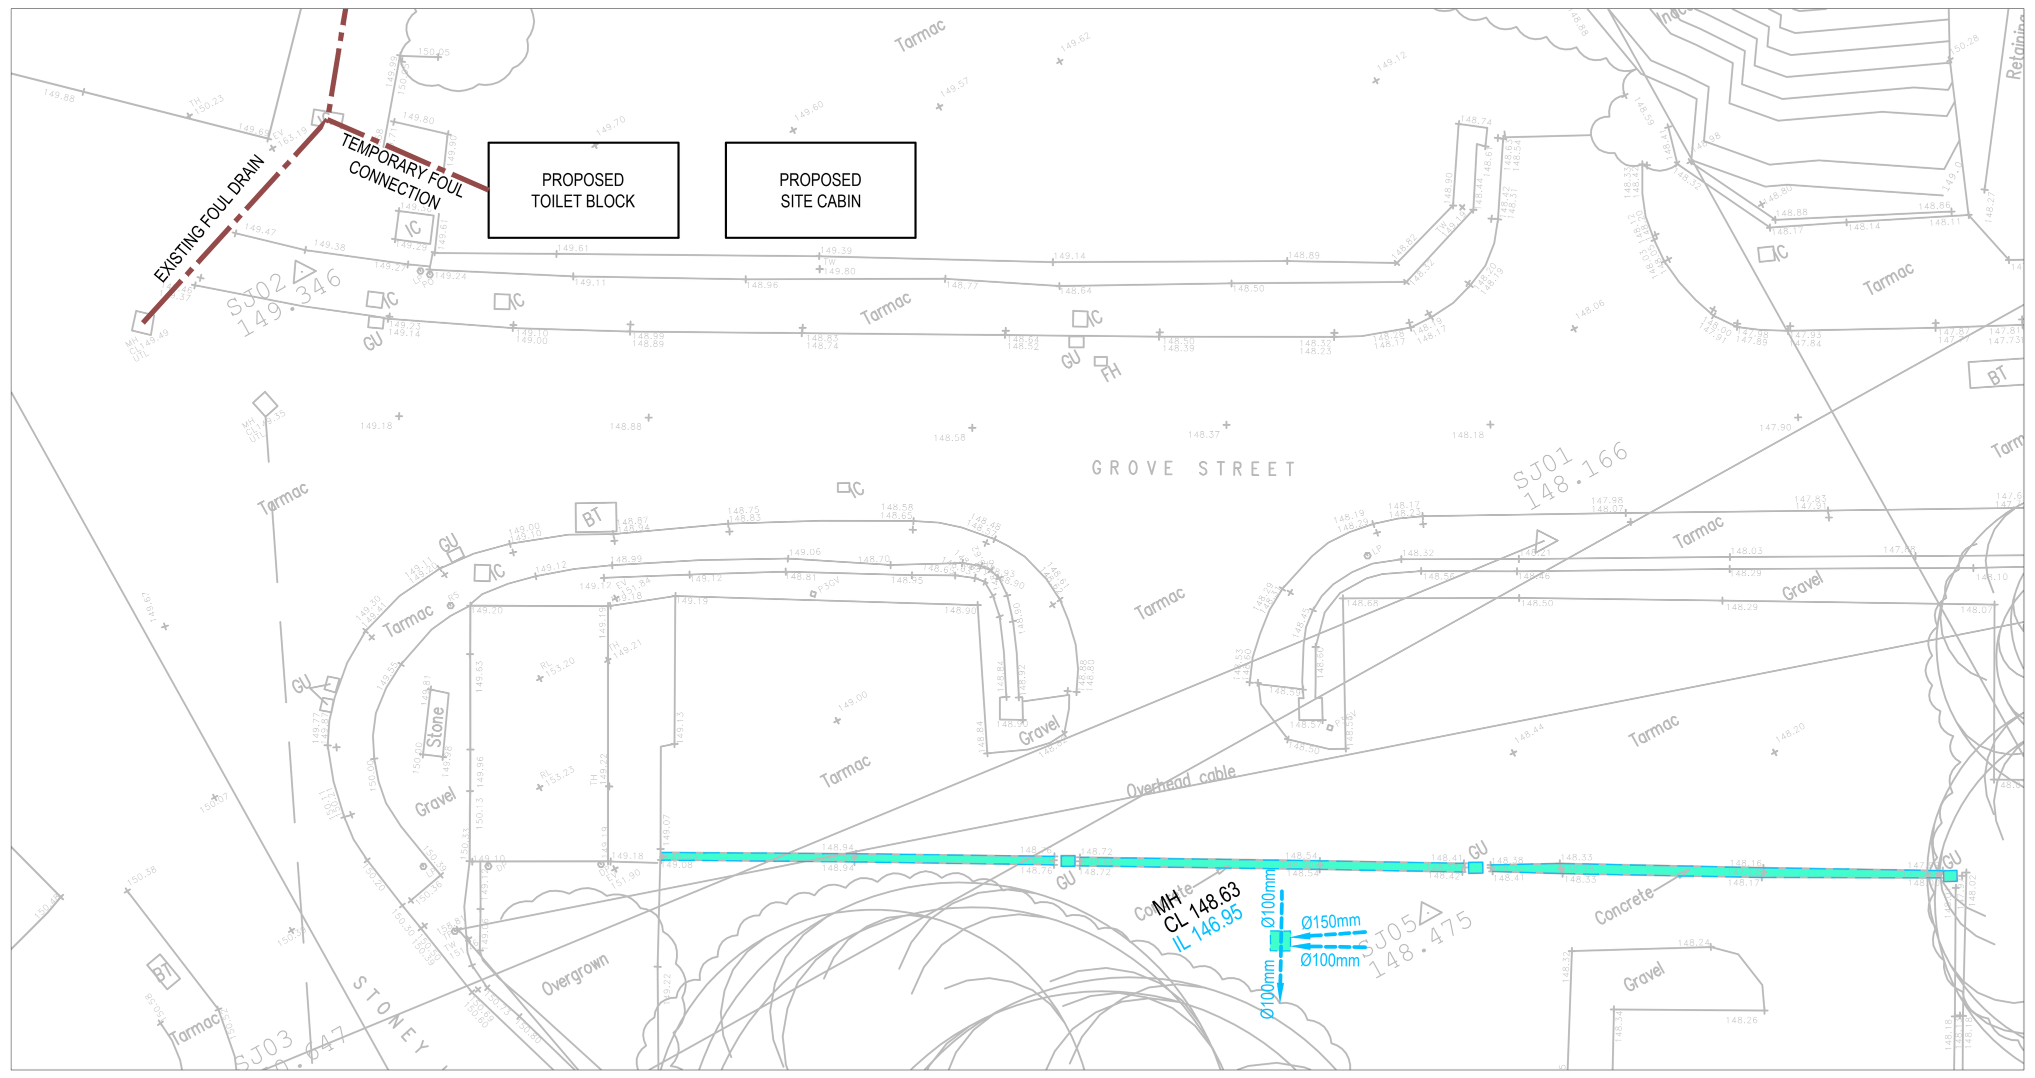

PROPOSED TEMPORARY DRAINAGE LAYOUT

SCALE 1:200

ONLY PDF/DWG ISSUES OF THIS DRAWING ARE CONTROLLED. ALL OTHER FORMATS (e.g. DWG AUTOCAD FILES) ARE UN-CONTROLLED AND ARE USED AT YOUR OWN RISK.

NOTE FOR CONTRACTORS

THIS ADS DRAWING SHOULD BE CONSIDERED ALONG WITH THE RISK INFORMATION CONTAINED IN THE CDM PRE CONSTRUCTION INFORMATION. THIS INFORMATION WILL INCLUDE DETAILS OF THE SIGNIFICANT RISK WHICH ADS HAVE IDENTIFIED WHICH MAY ARISE FROM CONSTRUCTING THE DESIGNS SHOWN ON THIS DRAWING. A COMPETENT CONTRACTOR SHOULD BE AWARE OF THE TYPICAL RISKS ASSOCIATED WITH DOING THIS WORK.

NOTE FOR WORKERS

DO NOT START YOUR WORK UNLESS YOU KNOW THE RISK AND CONTROLS RELATING TO THE WORK ON THIS DRAWING (INCLUDING SAFE SEQUENCES OF WORK AND EQUIPMENT)

STOP

DO NOT ISSUE COPIES OR PARTS OF THIS DRAWING WITHOUT THE ABOVE NOTE FOR WORKERS(UNLESS YOU ARE SURE THAT THE WORKERS CAN UNDERTAKE THE WORK SAFELY).

LEGEND

- MANHOLE
- INSPECTION CHAMBER
- ROAD GULLY
- RAIN WATER PIPE
- SLOT DRAIN
- ACO CHANNEL DRAIN
- BACKDROP PIPE
- SURFACE WATER PIPE
- FOUL WATER PIPE
- COMBINED SEWER
- EXISTING SURFACE WATER
- EXISTING FOUL WATER
- FLOW DIRECTION
- CONCRETE SURROUND PIPES
- DENOTES EXISTING DRAINAGE
- DENOTES DIRECTION OF OVERLAND SW FLOW

1m 0m 2m 4m 6m
Scale 1:100

5m 0m 5m 10m
Scale 1:200

REV.	DATE	REVISION DETAILS	DRAWN	CHKD.	APPRD.
P2	09.05.2025	OVERLAND FLOWS ADDED.	JAL	SWH	ADS
P1	29.11.2024	PRELIMINARY ISSUE.	JAL	SWH	ADS

CLIENT:
VIRTU HOMES

PROJECT:
PARKWOOD - HOUSES

DRAWING TITLE:
DRAINAGE STRATEGY

DRAWING STATUS:
PRELIMINARY

ads consult
107 Mere Grange Business Park,
Leaside, St Helens WA9 5GG
Tel: 0151 541 4000
info@adsstructural.co.uk

SCALE @ A1	PROJECT - ORIGINATOR - ZONE - LEVEL - TYPE - ROLE - NUMBER	REV
1:100	8548-ADS-XX-00-DR-C-500	P2