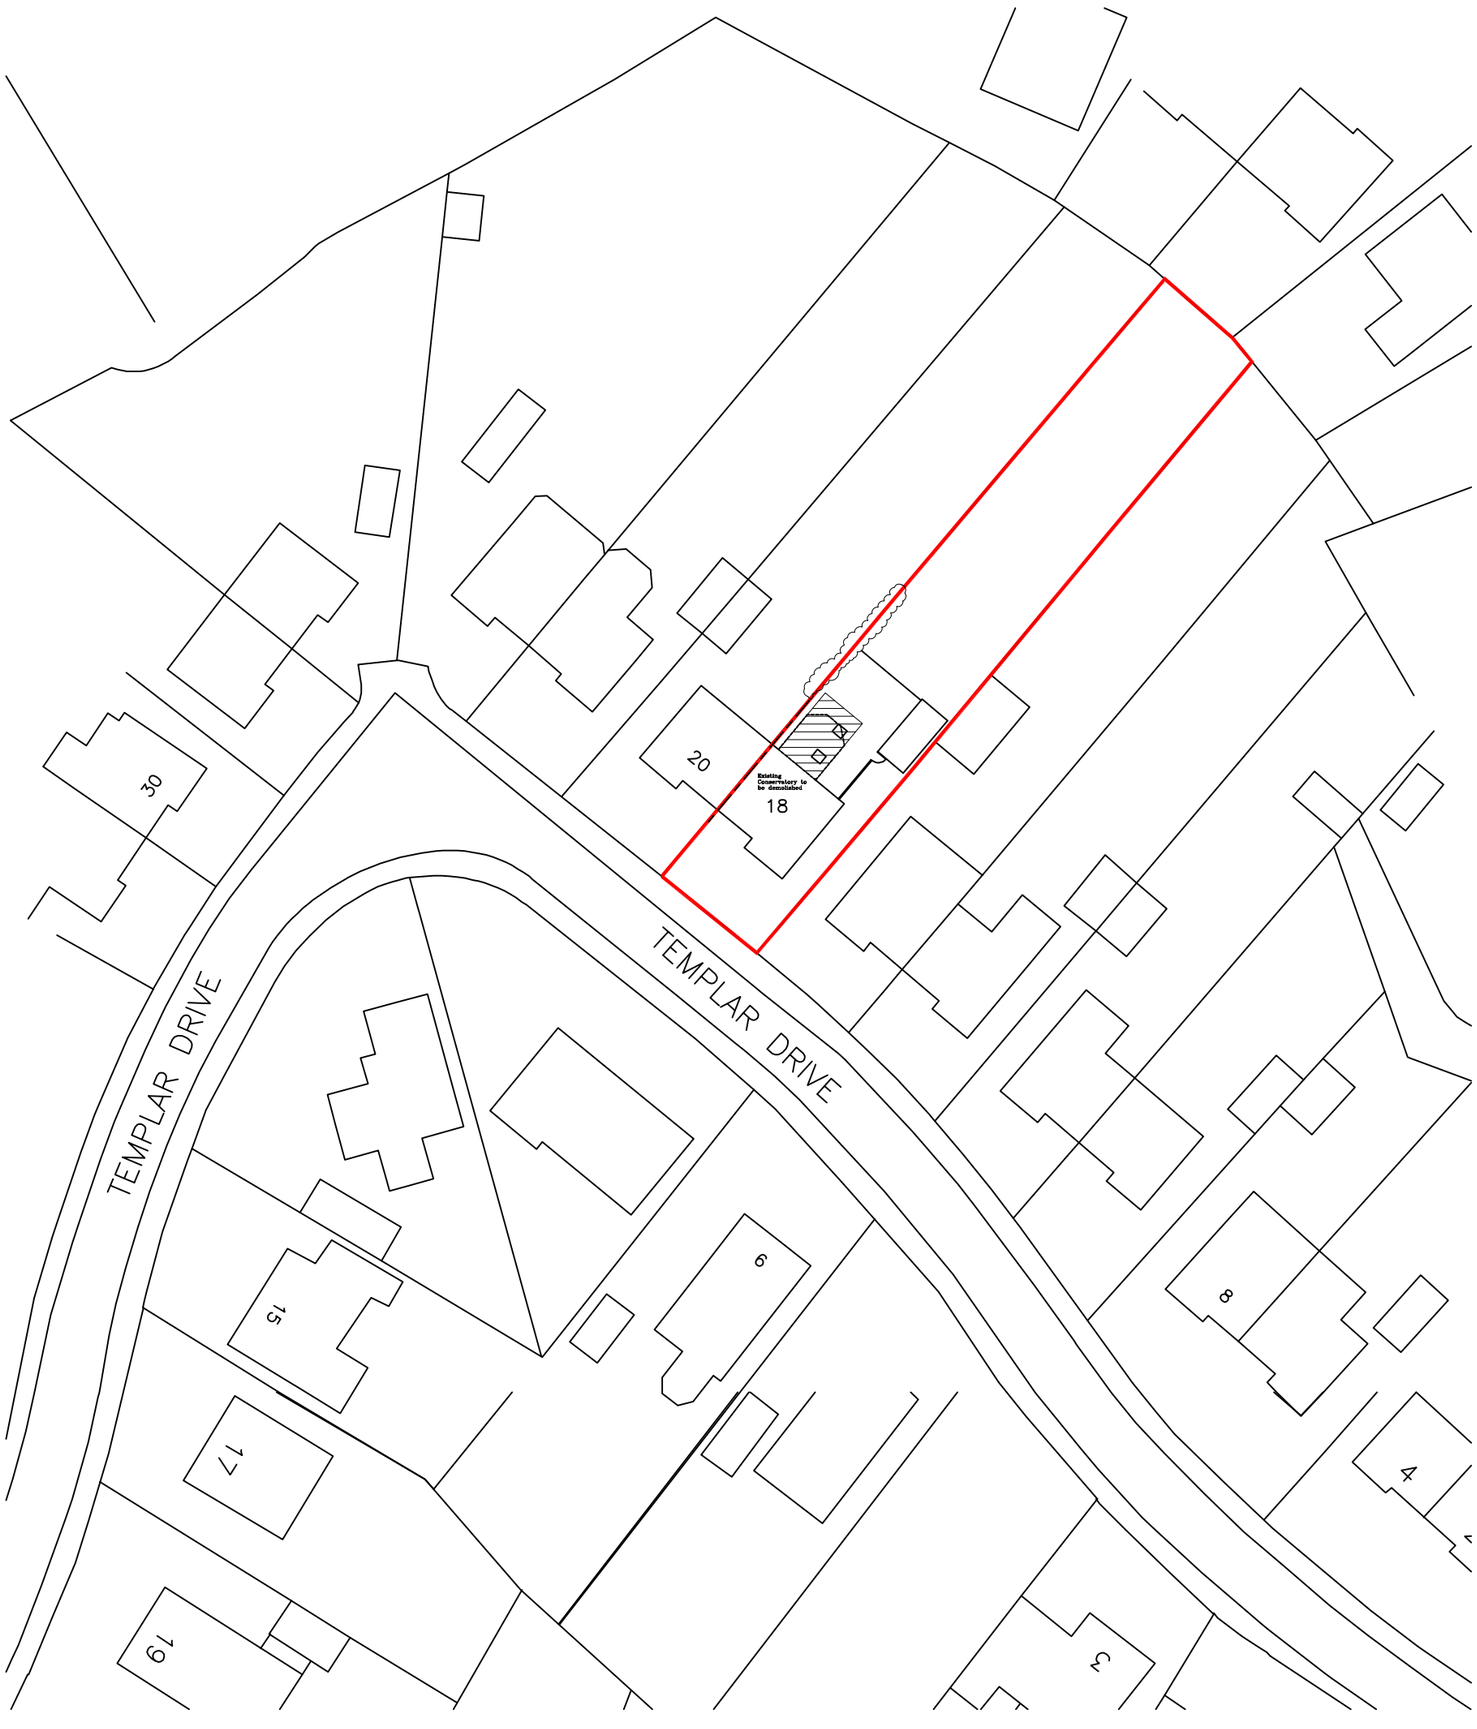


FOR PLANNING PURPOSES ONLY
NOT TO BE USED FOR CONSTRUCTION

REVISION	DATE	DESCRIPTION

CHARTERED ARCHITECTS
NEIL BOWEN
R.I.B.A.

Office F7
Flexspace
Monckton Road
Wakefield, WF2 7AS
Email : neil@neilbowenarchitects.co.uk
Phone : 01924 380873

Date 11/11/2024

Project
Proposed Demolition of Existing Conservatory & Replaced with Single Storey Extension to Rear, Side & Rear Existing Elevations & Proposed Rear Extension to be rendered in White to match existing Front Elevation at 18 Templar Drive, Almondbury, Huddersfield, HD5 8HS for Mr R Ferdinando

Drawing
Proposed Block Plan

A3

2539	Scale
R	1:500
Drg No 2	