



FRONT ELEVATION SIDE ELEVATION REAR ELEVATION SIDE ELEVATION

SINGLE GARAGE BRICK ELEVATIONS

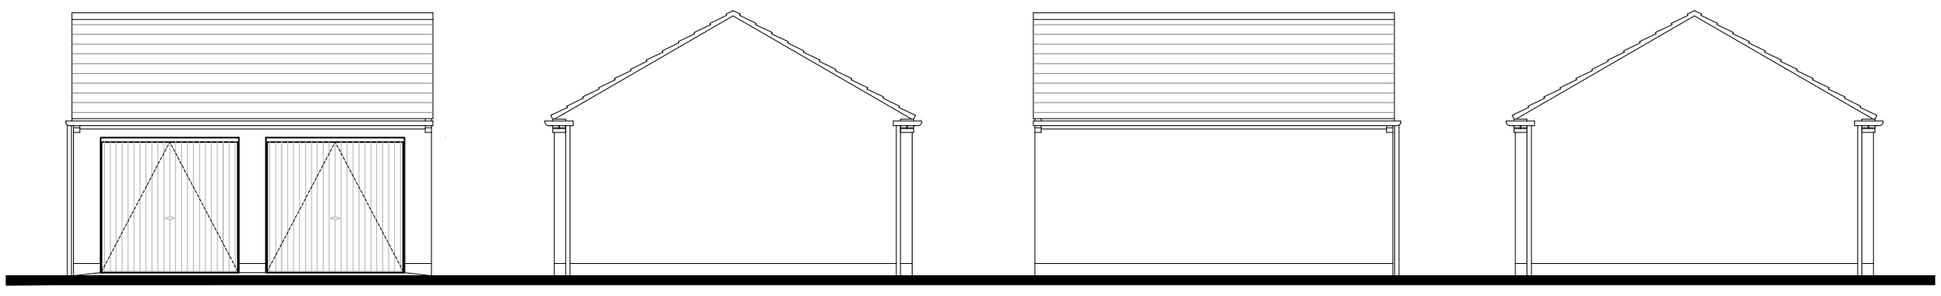


FRONT ELEVATION SIDE ELEVATION REAR ELEVATION SIDE ELEVATION

TWIN GARAGE BRICK ELEVATIONS

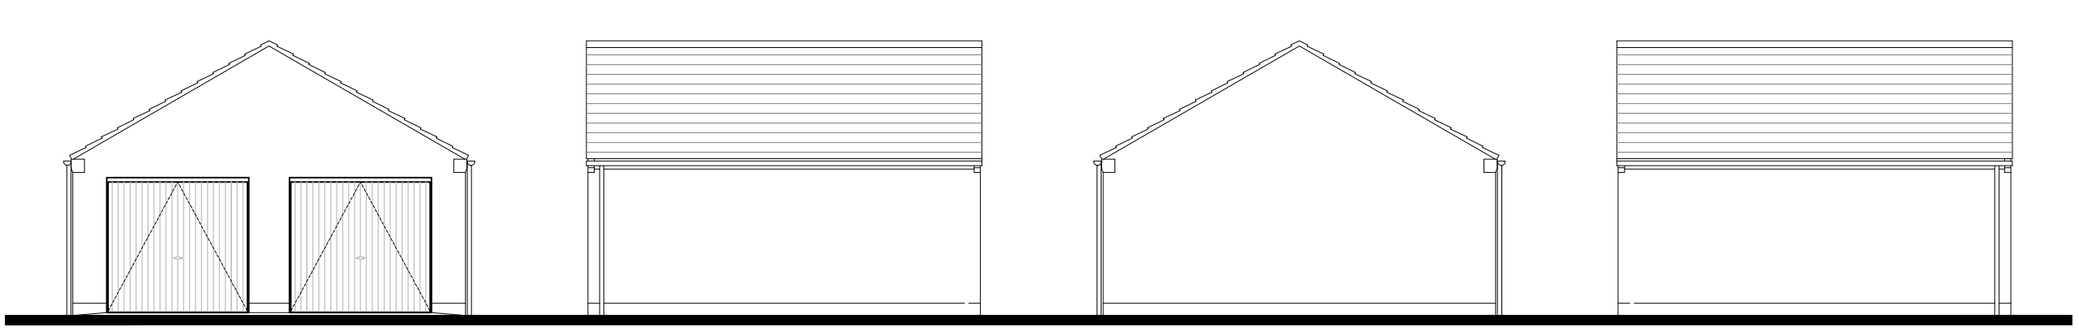

FRONT ELEVATION SIDE ELEVATION REAR ELEVATION SIDE ELEVATION

DOUBLE GARAGE STONE ELEVATIONS

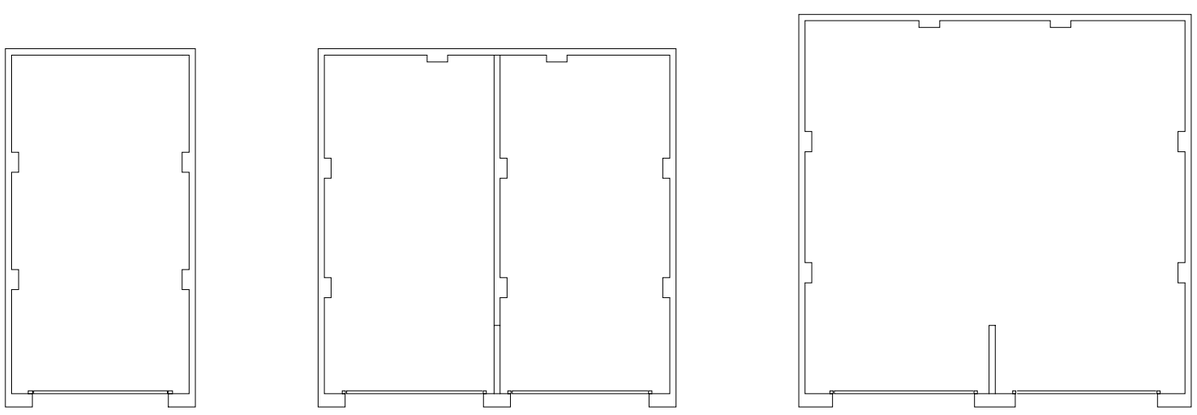

SINGLE GARAGE TWIN GARAGE DOUBLE GARAGE

1:100 SCALE

1m 10m

Do not scale off this drawing - Only figured dimensions to be taken from this drawing. Drawings based on Ordnance Survey and/or existing record drawings - Design and Drawing content subject to Site Survey, Structural Survey, Site Investigations, Planning and Statutory Requirements and Approvals.
Authorised reproduction from Ordnance Survey Map with permission of the Controller of Her Majesty's Stationery Office. Crown Copyright reserved.

07 / NMA GARAGE DETAILS

Rev	Date	Description	Drawn	Check

Architecture
Planning
Urban Design
Landscape

CLIENT:
CREST NICHOLSON

DRAWING NUMBER:
23-5666-07

PROJECT:
CROSSLEY LANE,
HUDDERSFIELD

SCALE @ A2:
1:100

DRAWING:
NMA GARAGE DETAILS

DRAWN:	DATE:
JP/SD	NOV '24
CHECKED:	**DATE:**
LM	NOV '24

JRP Associates
14 Mariner Court,
Calder Park, Wakefield, WF4 3FL

T 01924 383322
E info@jrpassoc.co.uk
W jrpassoc.co.uk