


Location Plan_Scale 1:1000

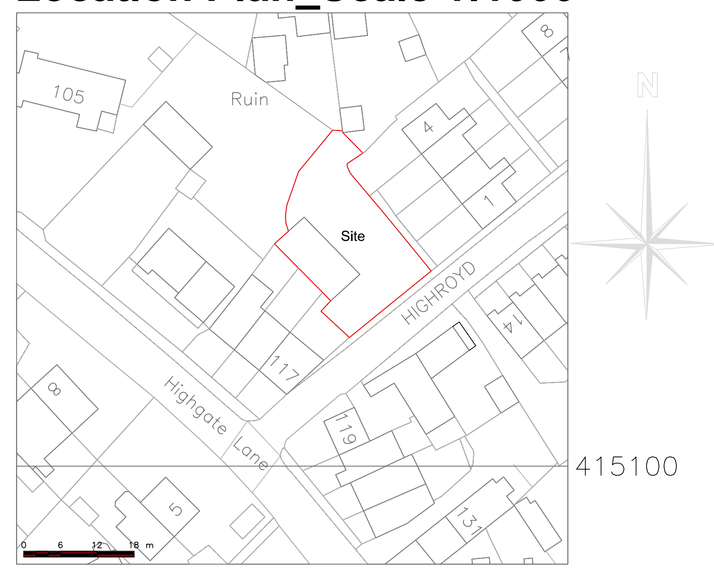

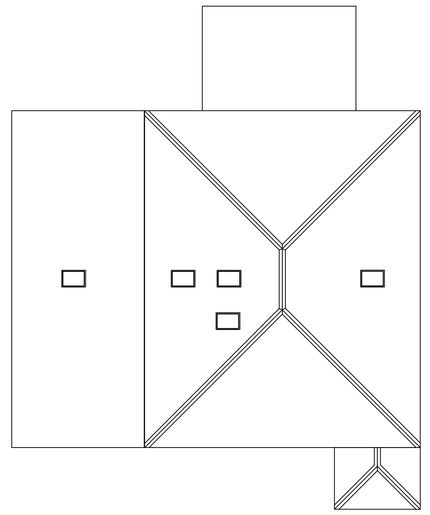


Roof Plan
Scale 1:100

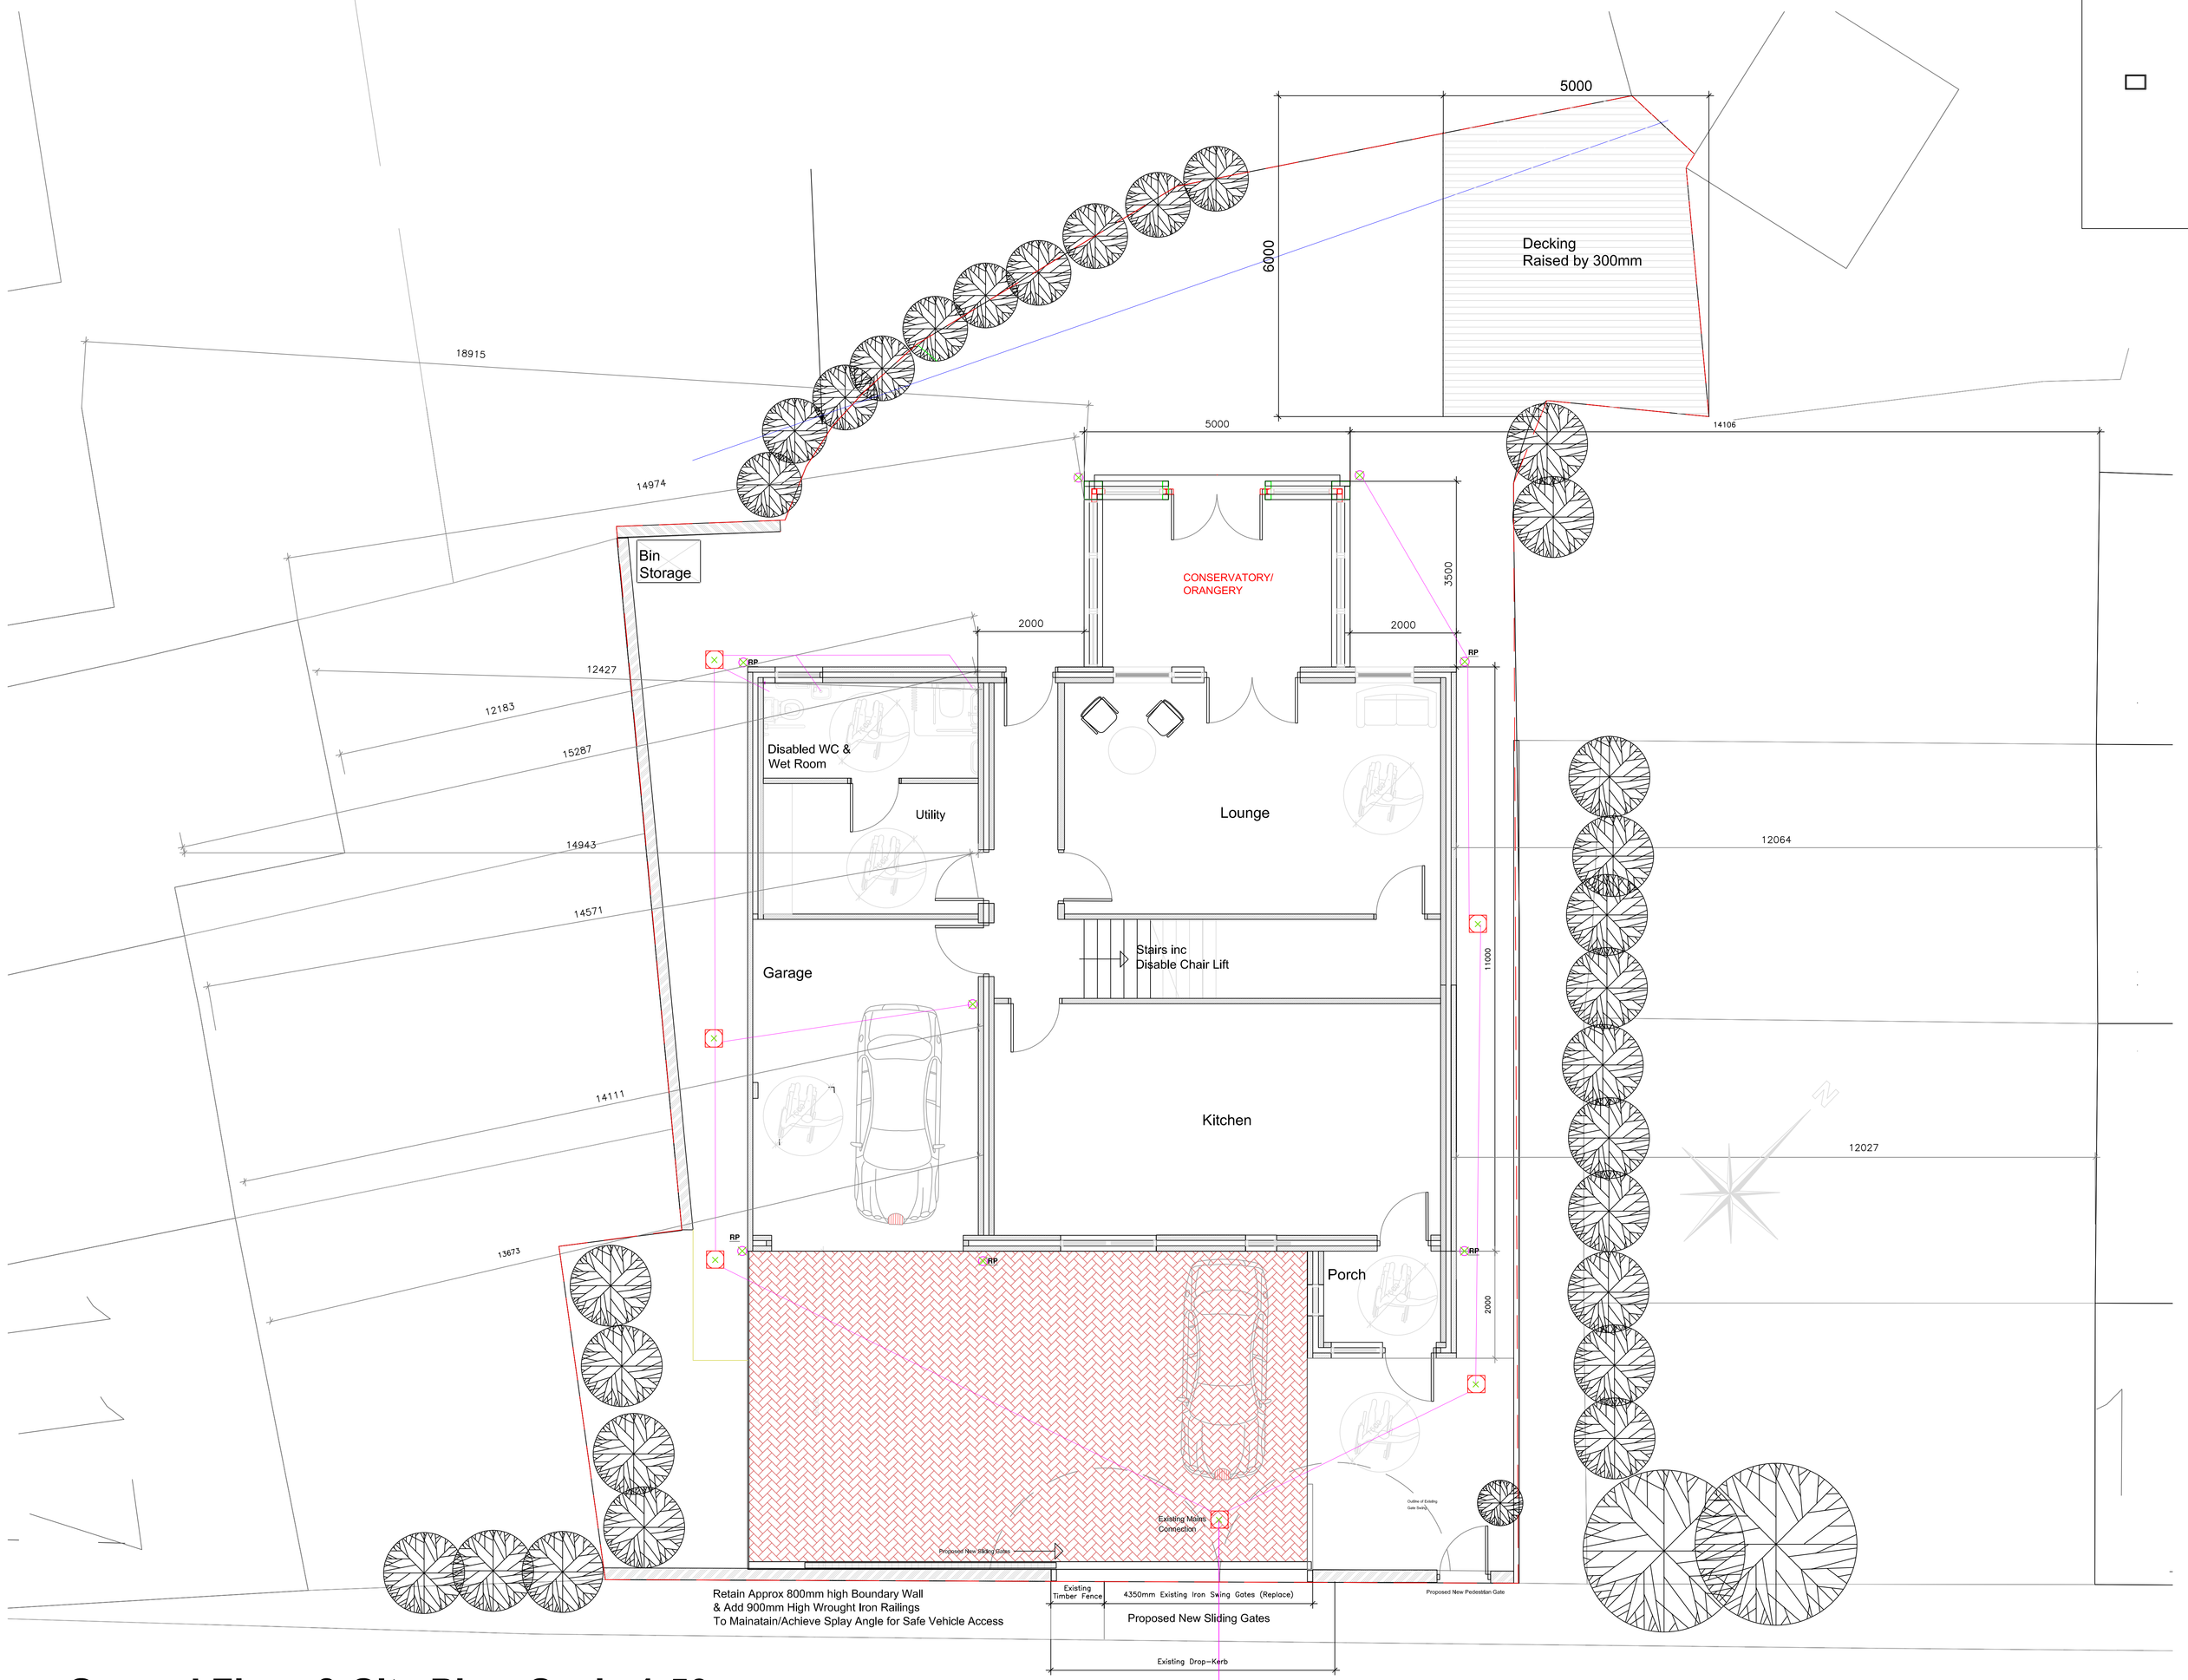

Ground Floor & Site Plan_Scale 1:50

0 6 12 18m

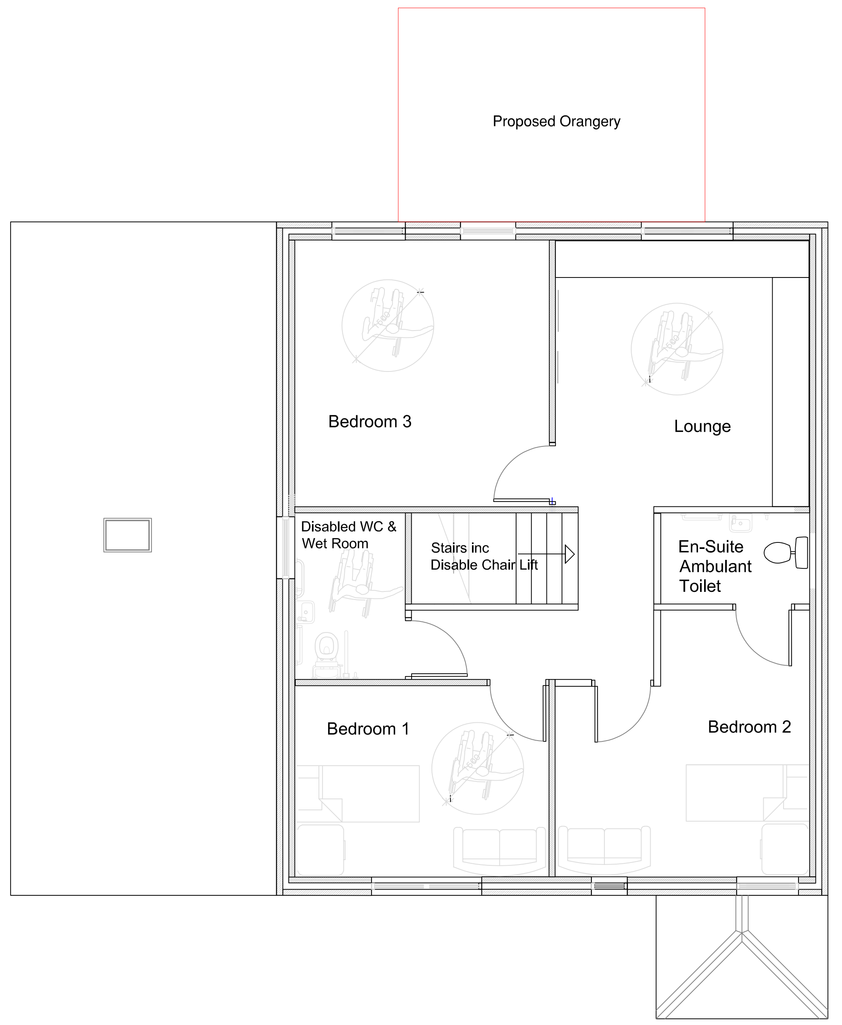

First Floor Plan_Scale 1:100

12/03/25: 5mx6mx300mm high Raised Decking
Rev D (20/01/25) Orangery/Conservatory Details

Contractor: DO NOT SCALE
Check ALL Dimensions on Site

© Amānah Studio

Amānah Studio
Principal Designers & Architectural Project Management
Unit 3, Bretton St Enterprise Centre, Brentfield Court,
Dewsbury, West Yorkshire, UK, WF12 9DG
Mob (Preferred): 07951 521 211
Studio (am only): 01924 488929 — Email: info@amanahstudio.org
Web: www.amanahstudio.org

Project:
Proposed Orangery/Conservatory/Raised Decking To Disabled Person's Dwelling
1A Highroyd
Lepton, Huddersfield, HD8 0EB

Drawing Number: PP/007/(12/03/25) Rev D

Drawing Title:
Proposed Orangery
Location Plan, Site Plan,
Floor Plans & Elevations

Drawn: AP | Checked: RB

Date: March 2025 | Scale: 1:50, 1:100 @ A0