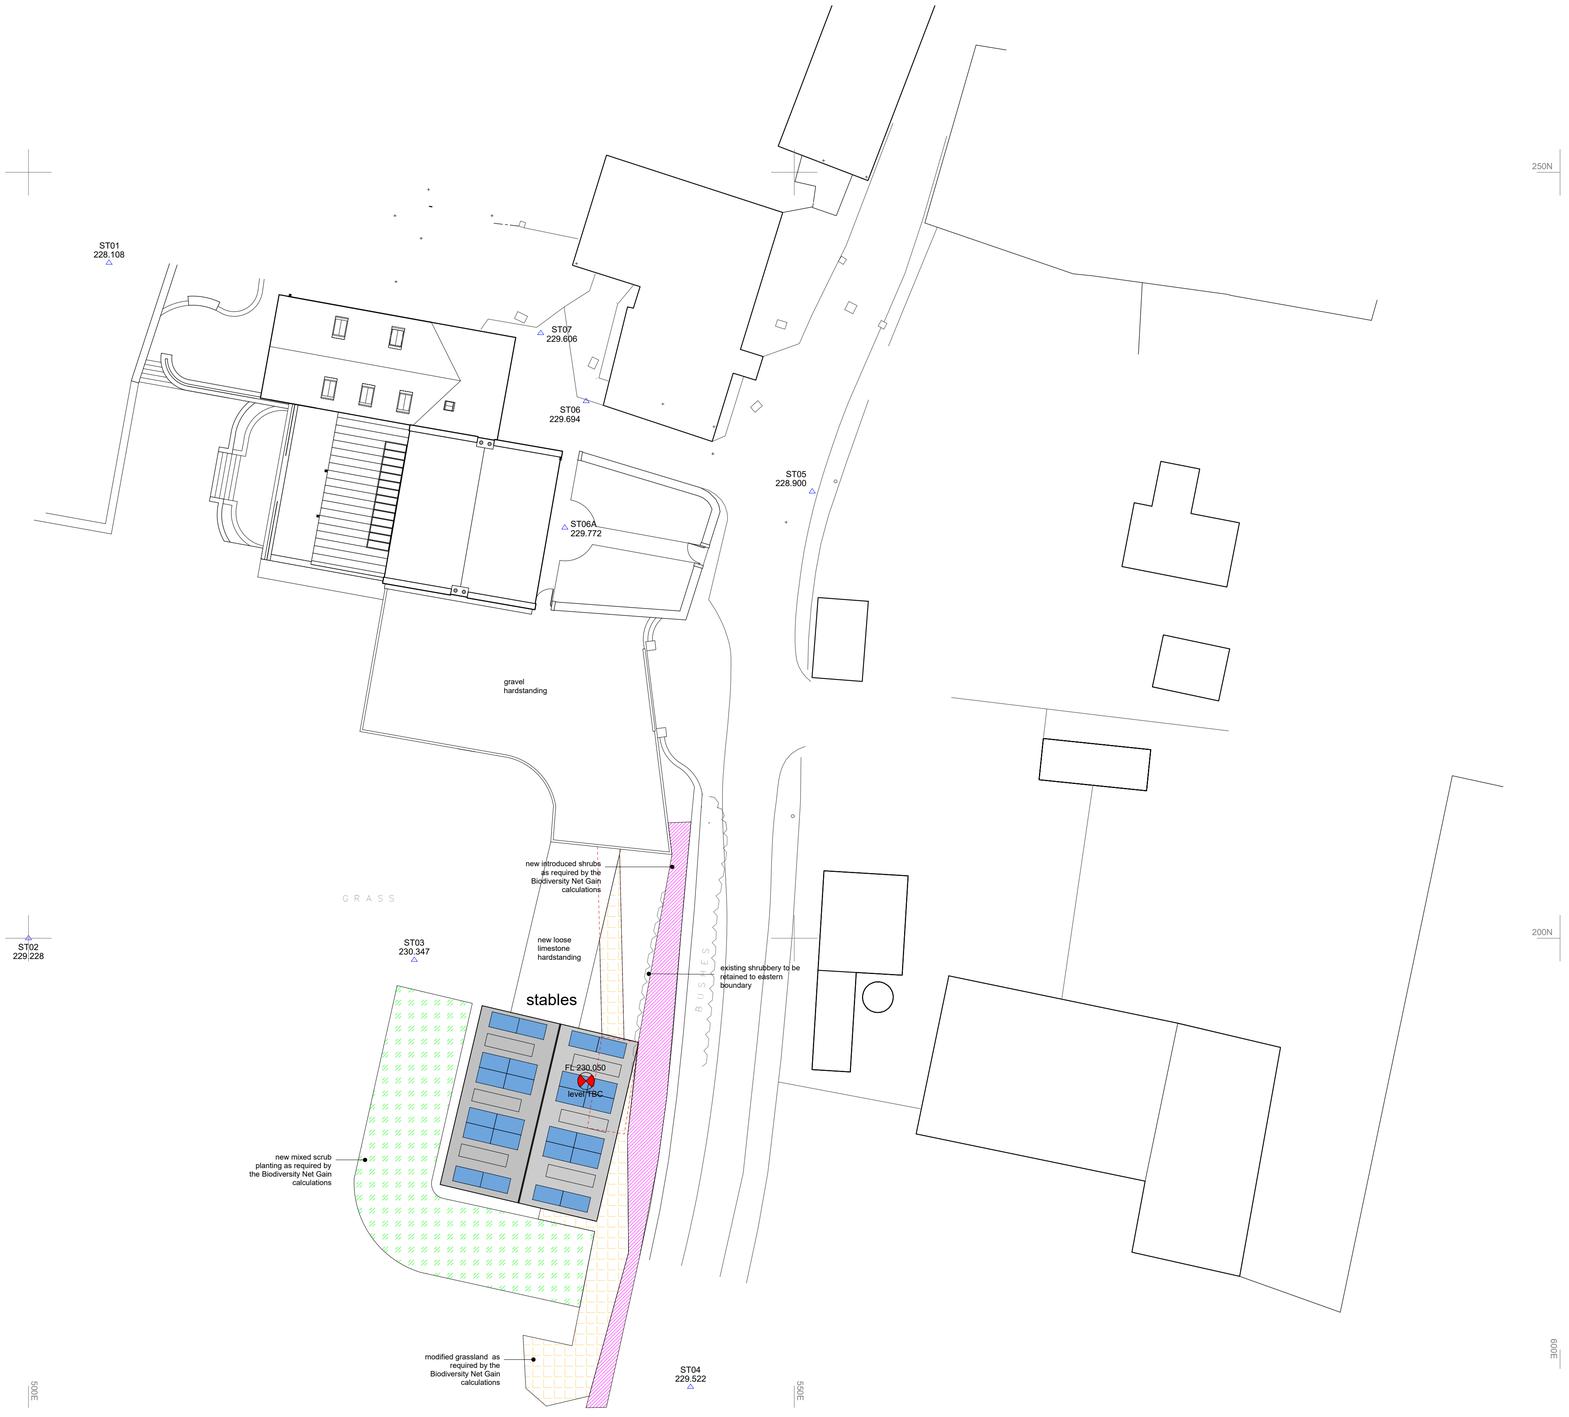


This drawing has been prepared specifically for the purpose of obtaining Planning Permission and/or Building Regulation Approval. Its suitability for other purposes, without supplementary details and specifications cannot be guaranteed. The Permissions and/or Approvals are beyond the Architects control, and no guarantee that such will be granted is given or to be inferred by reason of the preparation of this drawing.

Only figured dimensions are to be used. All dimensions to be checked on site. This drawing together with the design is the property and copyright of the Architect and must not be reproduced without prior written permission.

rev.	description	date	drawn	appvd
P06	Amendments/notes as per planning request	28.04.25	JW	NG
P05	Amended size of stables as requested	10.04.25	JW	NG
P04	Added planting as per Biodiversity Net Gain requirements	10.03.25	JW	NG
P03	Amended notes. Added PV to roof	26.11.24	JW	NG
P02	Reduced footprint of building	22.11.24	JW	NG
P01	Drawing originated	18.11.24	JW	NG

project Proposed Stables

at
Westroyd Farm, White Ley Bank, Fulstone, Holmfirth, HD9 7DL
for
Damian and Katherine Hosker

title Site plan as proposed

number 24074D-03-P06

scale 1:200

size A1

ARCHITECTURE AND DESIGN
The Old Police Station 16 Bridge Lane Holmfirth HD9 7AN
T: 01484 685411 E: hello@adp-architects.com
W: www.adp-architects.com
RIBA Chartered Practice