EXTERNAL FACADE COLOURS KEY

Foodhall Cladding Colour - RAL 7022

Description.

- Indicates all facade / flashing elements to receive colour finish
- Indicates curtain wall mullions to receive colour finish
- Indicates door / window frames to receive colour finish
- Indicates louvres to receive colour finish

Library Cladding Colour - Bronze 2525 Matt – YW283F

Description.

- Indicates all facade / flashing elements to receive colour finish
- Indicates curtain wall mullions to receive colour finish
- Indicates door / window frames to receive colour finish

Library Pier Cladding Colour - RAL 7034


Description.


- Indicates all facade / flashing elements to receive colour finish








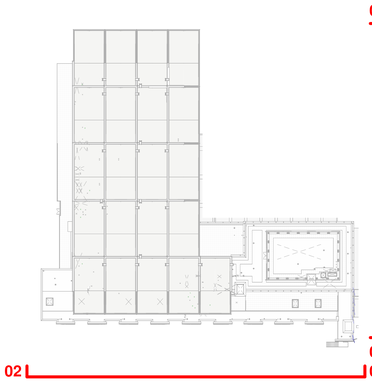

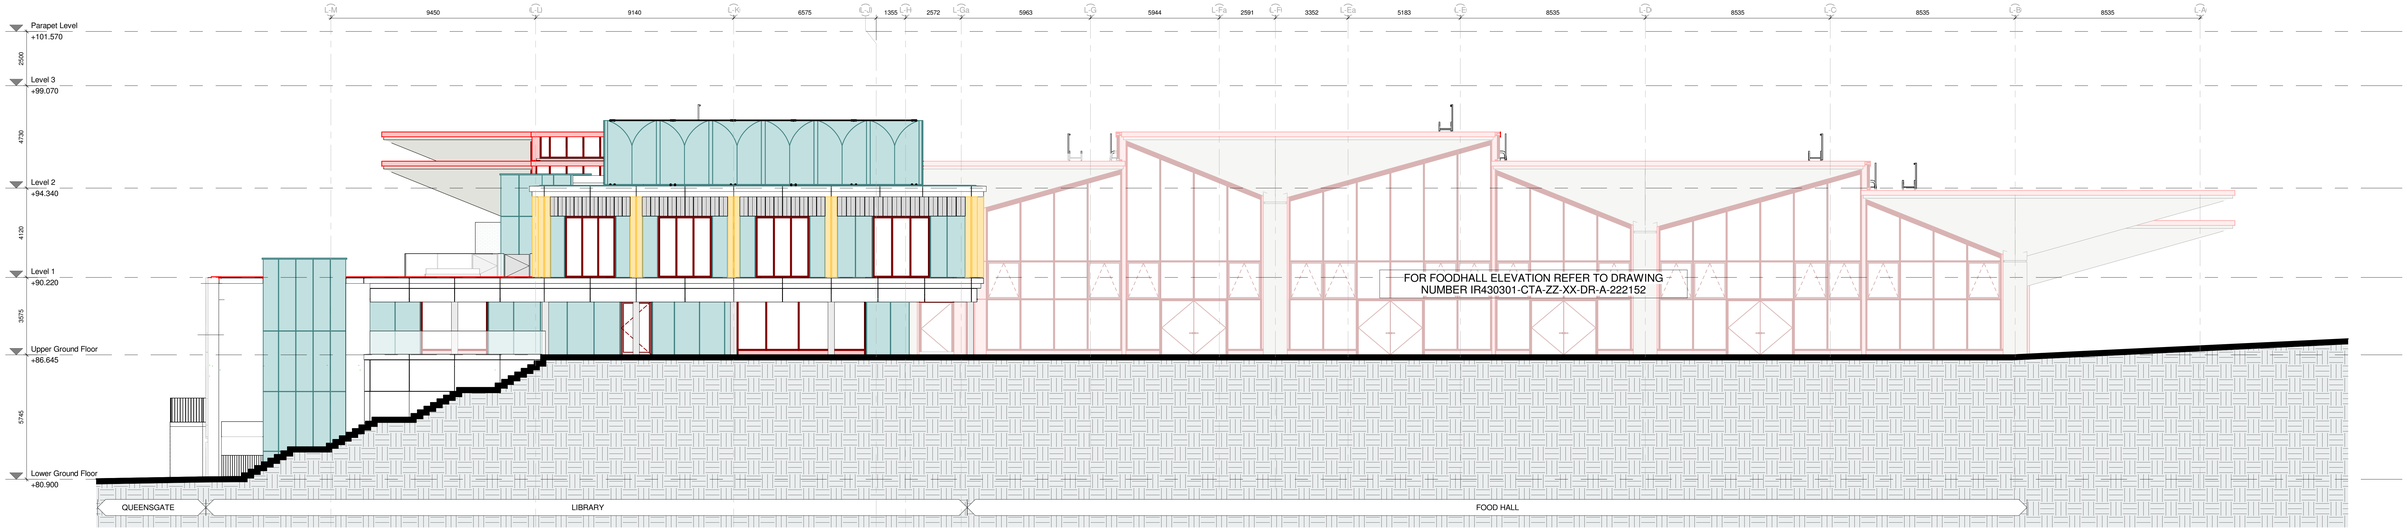

1 External Facade Colours - North Elevation

1 : 100

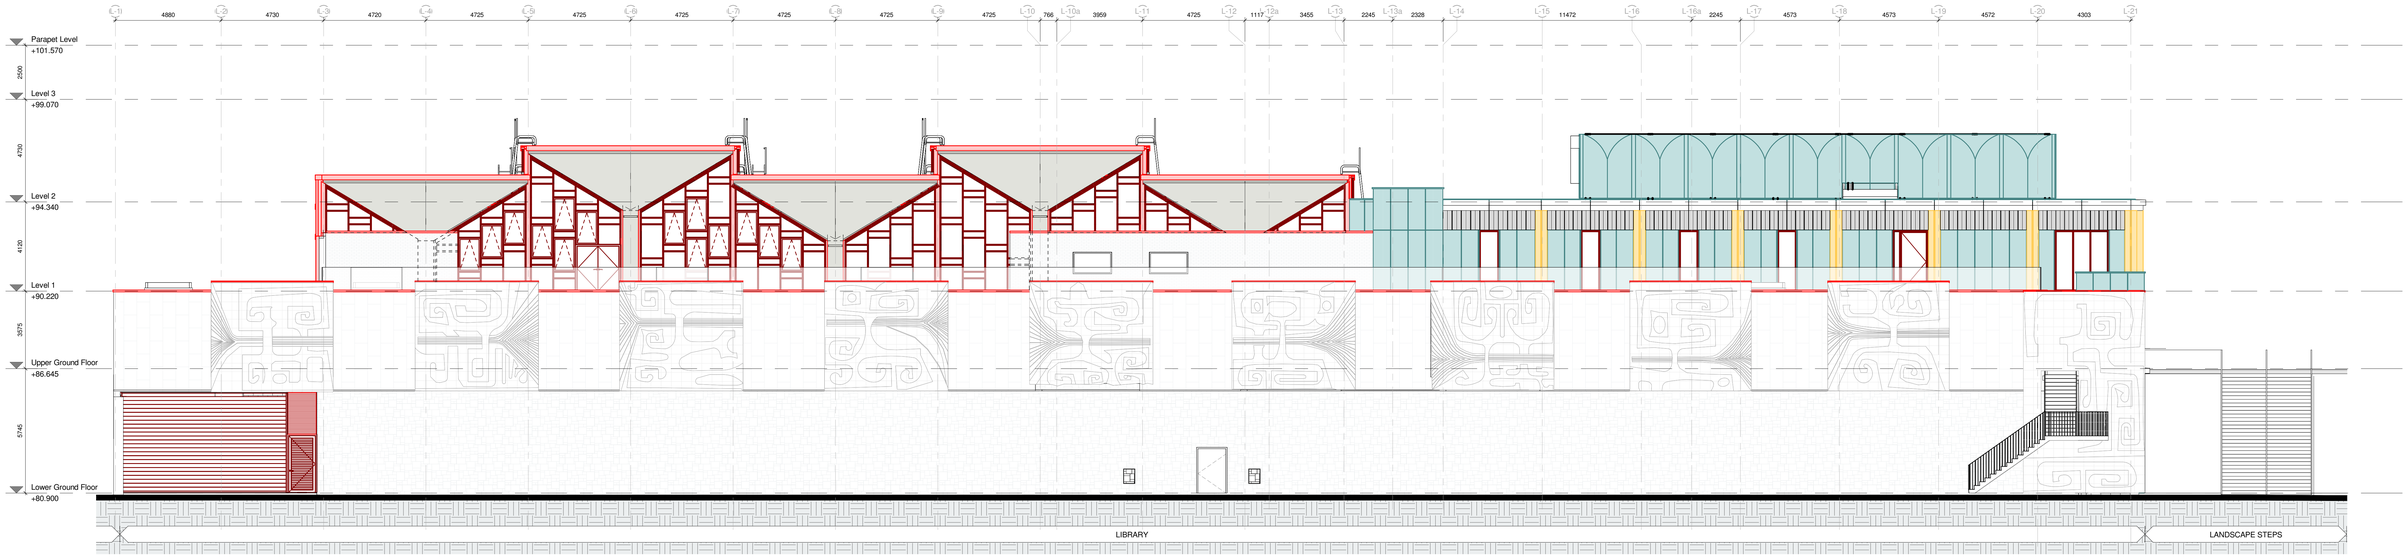


2 External Facade Colours - East Elevation

1 : 100

SERIES	CROSS REFERENCE DRAWINGS SCHEDULE											
01	SITE	15	SLAB EDGE SETTING OUT	22	BAY ELEVATIONS & SECTIONS	25	FIN SETTING OUT / ENVELOPE DETAILS	31	EXTERNAL DOORS & WINDOWS	35	CEILING SCOPING	73	KITCHEN LAYOUTS
03	AREA PLANS	20	GA PLANS	23	FLOOR BUILD UP / FINISH SCOPING	27	ROOF SCOPING / DETAILS	32	INTERNAL DOORS & SCREENS	42	INTERNAL WALL FINISHES	74	SANITARY LAYOUTS
09	FIRE STRATEGY PLANS	21	GA ELEVATIONS & SECTIONS	24	CORE SETOUTS	30	INTERNAL WALLS	34	BALUSTRADES & METALWORK	71	SIGNAGE SCHEDULE	75	CLEANING & MAINTENANCE

Disclaimer: This drawing sheet has been retained in the model for the purpose of comparison with the underlying 3D model elements only. This drawing sheet should not be used for any other purposes, including but not limited to design information. The drawing revision shown on this titleblock is the latest that has been issued. There may be discrepancies between the views shown on this sheet and the drawing files issued separately. The integrity of this drawing has not been checked, as the model it is extracted from has been issued for coordination purposes.

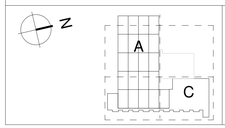

NOTES

THIS DRAWING MUST NOT BE SCALED.

ALL DIMENSIONS ARE TO BE VERIFIED AND CHECKED ON SITE. ANY DISCREPANCIES THAT ARE, OR BECOME APPARENT SHOULD BE REPORTED TO CHAPMAN TAYLOR.

AREAS INDICATED ARE APPROXIMATE GROSS INTERNAL AND NET INTERNAL AREAS. THEY RELATE TO THE LIKELY AREAS AT THE CURRENT STAGE OF DESIGN. ANY DECISIONS TO BE MADE ON THE BASIS OF THESE PREDICTIONS, WHETHER AS TO FEASIBILITY, VIABILITY, PRE-LETTING, LEASE AGREEMENTS, OR THE LIKE, SHOULD INCLUDE DUE ALLOWANCE FOR THE INCREASES AND DECREASES INHERENT IN THE DESIGN DEVELOPMENT AND BUILDING PROCESS.

© COPYRIGHT CHAPMAN TAYLOR 2021

REV	DATE	BY	DESCRIPTION	CHK'D
C03	16.01.2025	RW	LIBRARY FACADE RAL COLOUR ADDED	AN
C02	19.11.2024	RW	RAL COLOURS UPDATED IN LINE WITH SITE VISIT	AN
701	18.10.2024	RW	ISSUED FOR TENDER	AN
C01	01.11.2024	RW	ISSUED FOR CONSTRUCTION	AN

PROJECT STATUS

CLIENT

bam

3125 Century Way, Thorpe Park, Leeds, LS15 8ZB

www.bam.co.uk

PROJECT

Kirklees Cultural Heart, Huddersfield

ARCHITECT

CHAPMAN TAYLOR
GLOBAL ARCHITECTS & MASTERPLANNERS

MANCHESTER STUDIO
Ibex Warehouse
4 Castle Street, Castlefield
Manchester M3 4LZ
United Kingdom
T. +44 (0)161 828 6000
E. manchesterstudio@chapmantaylor.com
www.chapmantaylor.com

DRAWING TITLE

FACADE SCOPING / SETTING OUT
North & East Elevations

1 : 100 @ A0

1 5 10M

INTERNAL JOB NO	ISSUE DATE	STATUS	DRAWN BY	CHECKED BY
D132KCH	18.10.2024	CONSTRUCTION	RW	AN

PROJECT NUMBER	ORIGINATOR	ZONE	LEVEL	TYPE	ROLE	NUMBER	REVISION
IR430301	CTA	ZZ	XX	DR	A	222150	C03

EXTERNAL FACADE COLOURS KEY

Foodhall Cladding Colour - RAL 7022

Description.	
	Indicates all facade / flashing elements to receive colour finish
	Indicates curtain wall mullions to receive colour finish
	Indicates door / window frames to receive colour finish
	Indicates louvres to receive colour finish

Library Cladding Colour - Bronze 2525 Matt – YW283F

Description.	
	Indicates all facade / flashing elements to receive colour finish
	Indicates curtain wall mullions to receive colour finish
	Indicates door / window frames to receive colour finish


Library Pier Cladding Colour - RAL 7034


Description.	
	Indicates all facade / flashing elements to receive colour finish








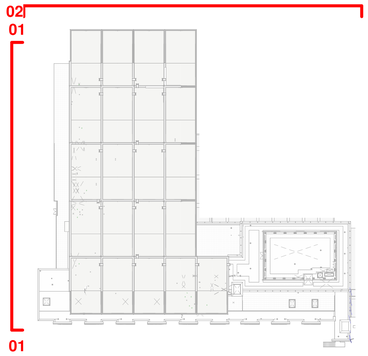

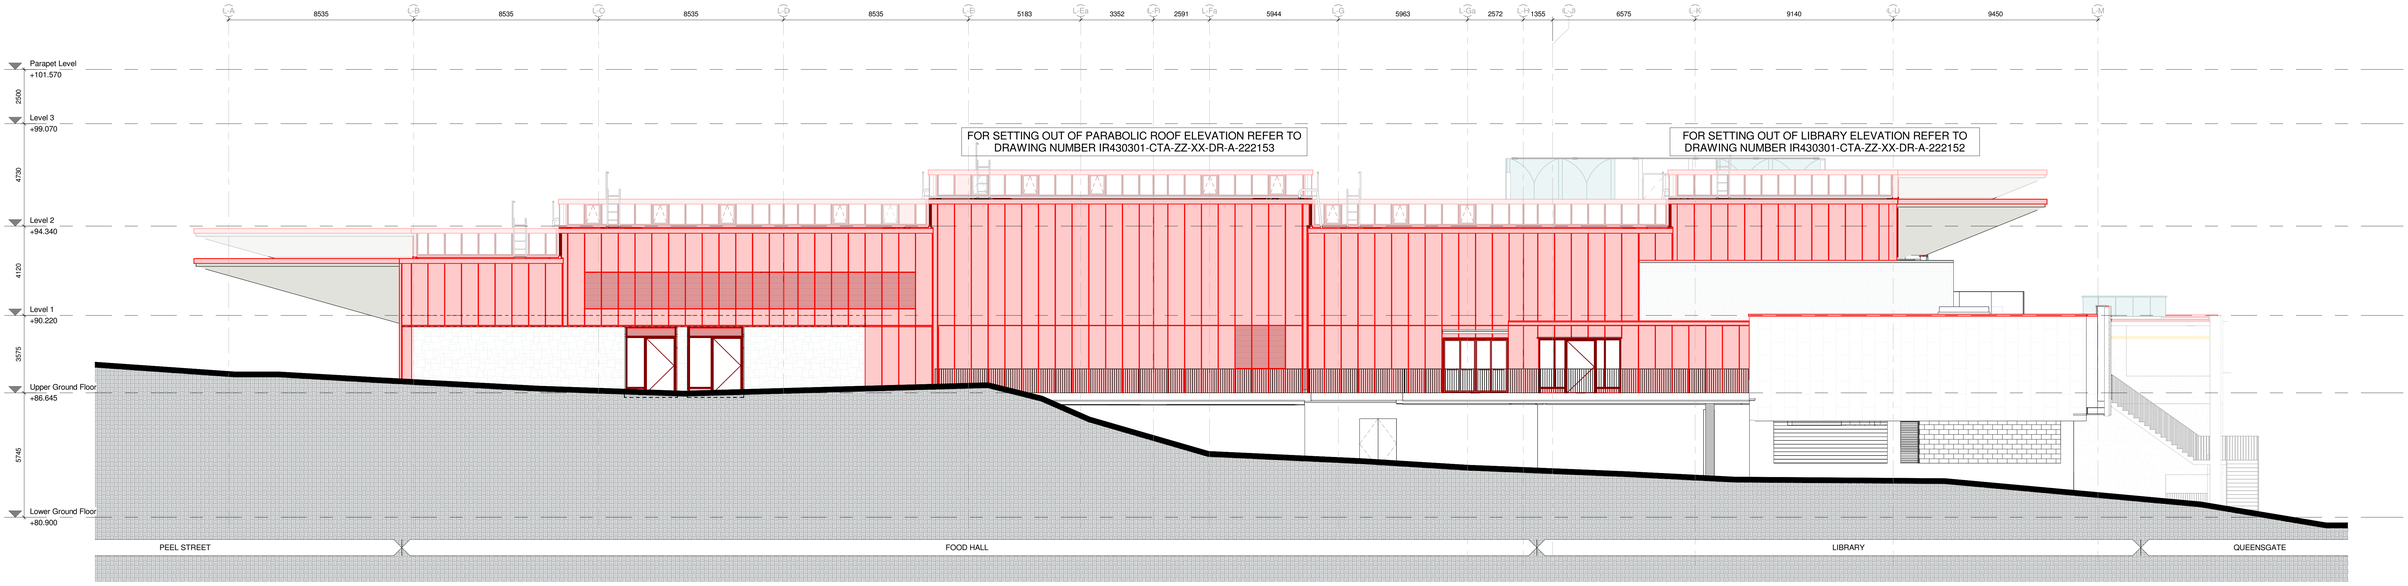


1 External Facade Colours - South Elevation
1 : 100

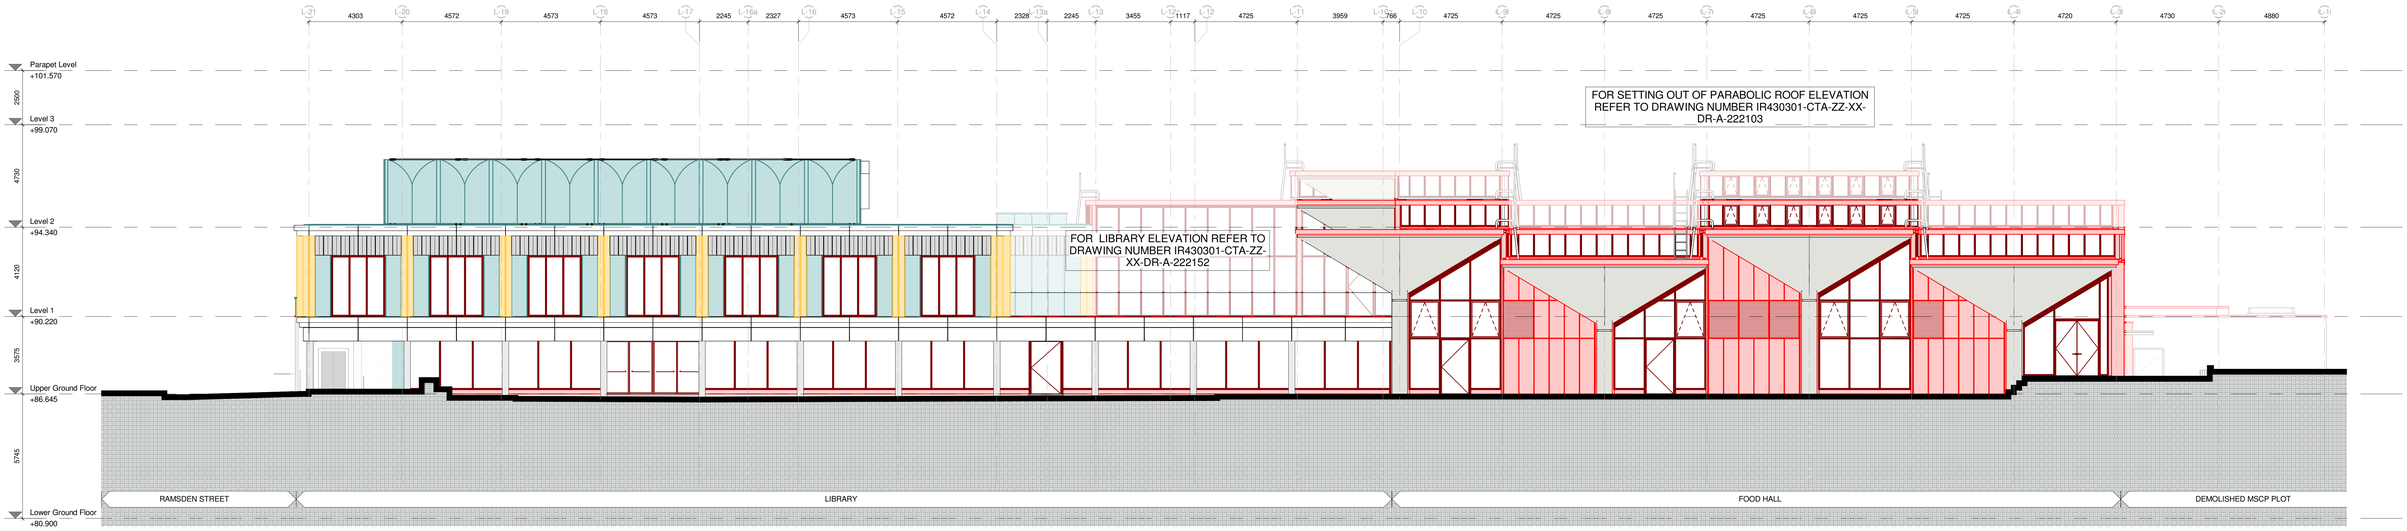

2 External Facade Colours - West Elevation
1 : 100

SERIES	CROSS REFERENCE DRAWINGS SCHEDULE											
01	SITE	15	SLAB EDGE SETTING OUT	22	BAY ELEVATIONS & SECTIONS	25	FIN SETTING OUT / ENVELOPE DETAILS	31	EXTERNAL DOORS & WINDOWS	35	CEILING SCOPING	73	KITCHEN LAYOUTS
03	AREA PLANS	20	GA PLANS	23	FLOOR BUILD UP / FINISH SCOPING	27	ROOF SCOPING / DETAILS	32	INTERNAL DOORS & SCREENS	42	INTERNAL WALL FINISHES	74	SANITARY LAYOUTS
09	FIRE STRATEGY PLANS	21	GA ELEVATIONS & SECTIONS	24	CORE SETOUTS	30	INTERNAL WALLS	34	BALUSTRADES & METALWORK	71	SIGNAGE SCHEDULE	75	CLEANING & MAINTENANCE

Disclaimer: This drawing sheet has been retained in the model for the purpose of comparison with the underlying 3D model elements only. This drawing sheet should not be used for any other purposes, including but not limited to design information. The drawing revision shown on this titleblock is the latest that has been issued. There may be discrepancies between the views shown on this sheet and the drawing files issued separately. The integrity of this drawing has not been checked, as the model it is extracted from has been issued for coordination purposes.

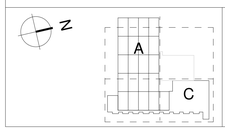

NOTES

THIS DRAWING MUST NOT BE SCALED.

ALL DIMENSIONS ARE TO BE VERIFIED AND CHECKED ON SITE. ANY DISCREPANCIES THAT ARE, OR BECOME APPARENT SHOULD BE REPORTED TO CHAPMAN TAYLOR.

AREAS INDICATED ARE APPROXIMATE GROSS INTERNAL AND NET INTERNAL AREAS. THEY RELATE TO THE LIKELY AREAS OF THE BUILDING AT THE CURRENT STAGE OF DESIGN. ANY DECISIONS TO BE MADE ON THE BASIS OF THESE PREDICTIONS, WHETHER AS TO PROJECT VIABILITY, PRE-LETTING, LEASE AGREEMENTS, OR THE LIKE, SHOULD INCLUDE DUE ALLOWANCE FOR THE INCREASES AND DECREASES INHERENT IN THE DESIGN DEVELOPMENT AND BUILDING PROCESS.

© COPYRIGHT CHAPMAN TAYLOR 2021

REV	DATE	BY	DESCRIPTION	CHK'D
C03	16.01.2025	RW	LIBRARY FACADE RAL COLOUR ADDED	AN
C02	19.11.2024	RW	RAL COLOURS UPDATED IN LINE WITH SITE VISIT	AN
T01	18.10.2024	RW	ISSUED FOR TENDER	AN
C01	01.11.2024	RW	ISSUED FOR CONSTRUCTION	AN

REV	DATE	BY	DESCRIPTION	CHK'D

REV	DATE	BY	DESCRIPTION	CHK'D

PROJECT STATUS

CLIENT

bam
3125 Century Way,
Thorpe Park,
Leeds,
LS15 8ZB
www.bam.co.uk

PROJECT
Kirklees Cultural Heart, Huddersfield

ARCHITECT

CHAPMAN TAYLOR
GLOBAL ARCHITECTS & MASTERPLANNERS

MANCHESTER STUDIO
Bass Warehouse
4 Castle Street, Castlefield
Manchester, M3 4LZ
United Kingdom
T +44 (0)161 828 6000
E manchester@chapmantaylor.com
www.chapmantaylor.com

DRAWING TITLE
FACADE SCOPING / SETTING OUT
South & West Elevations

1 : 100 @ A0
1 5 10M

INTERNAL JOB NO	ISSUE DATE	STATUS	DRAWN BY	CHECKED BY
D132KCH	18.10.2024	CONSTRUCTION	RW	AN

PROJECT NUMBER	ORIGINATOR	ZONE	LEVEL	TYPE	ROLE	NUMBER	REVISION
IR430301	CTA	ZZ	XX	DR	A	222151	C03

EXTERNAL FACADE COLOURS KEY

Foodhall Cladding Colour - RAL 7022

Description.

- Indicates all facade / flashing elements to receive colour finish
- Indicates curtain wall mullions to receive colour finish
- Indicates door / window frames to receive colour finish
- Indicates louvres to receive colour finish

Library Cladding Colour - Bronze 2525 Matt – YW283F

Description.

- Indicates all facade / flashing elements to receive colour finish
- Indicates curtain wall mullions to receive colour finish
- Indicates door / window frames to receive colour finish

Library Pier Cladding Colour - RAL 7034


Description.


- Indicates all facade / flashing elements to receive colour finish








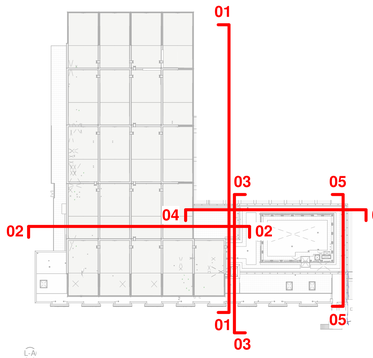


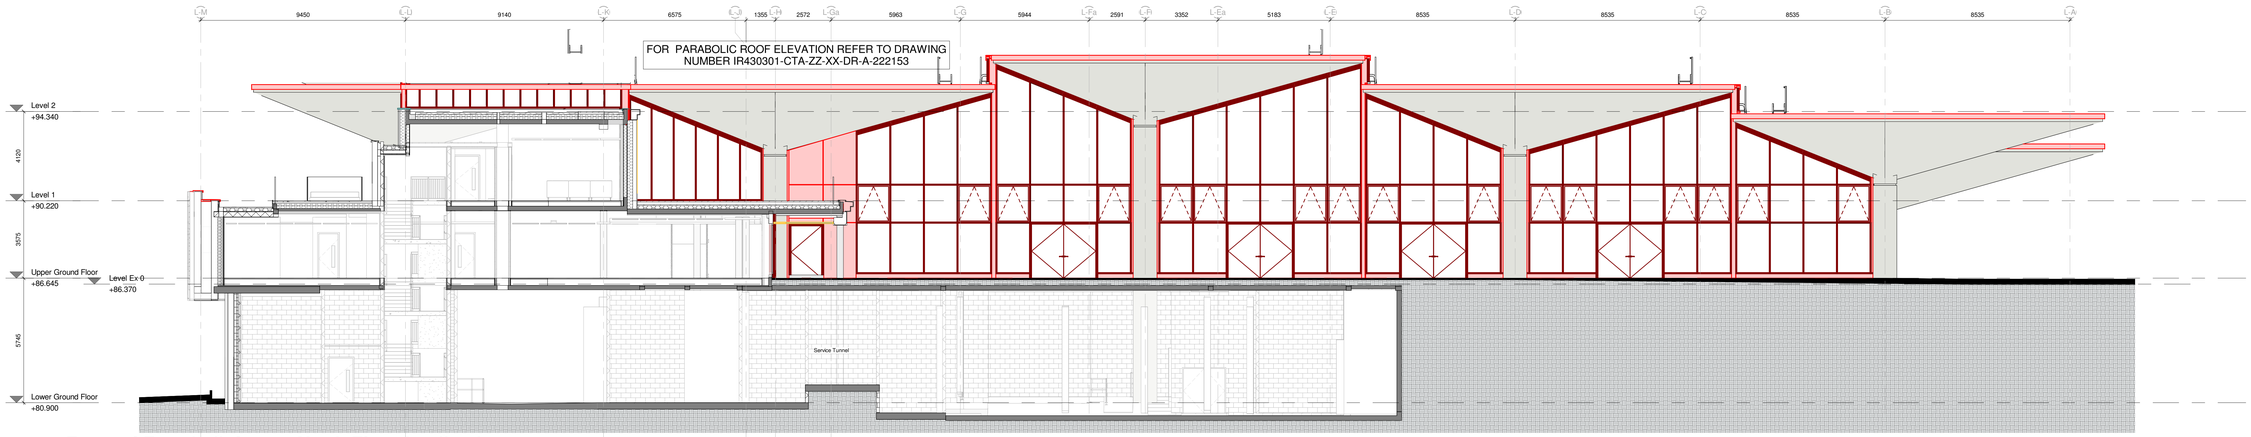


1 External Facade Colours - North Elevation Section
1 : 100

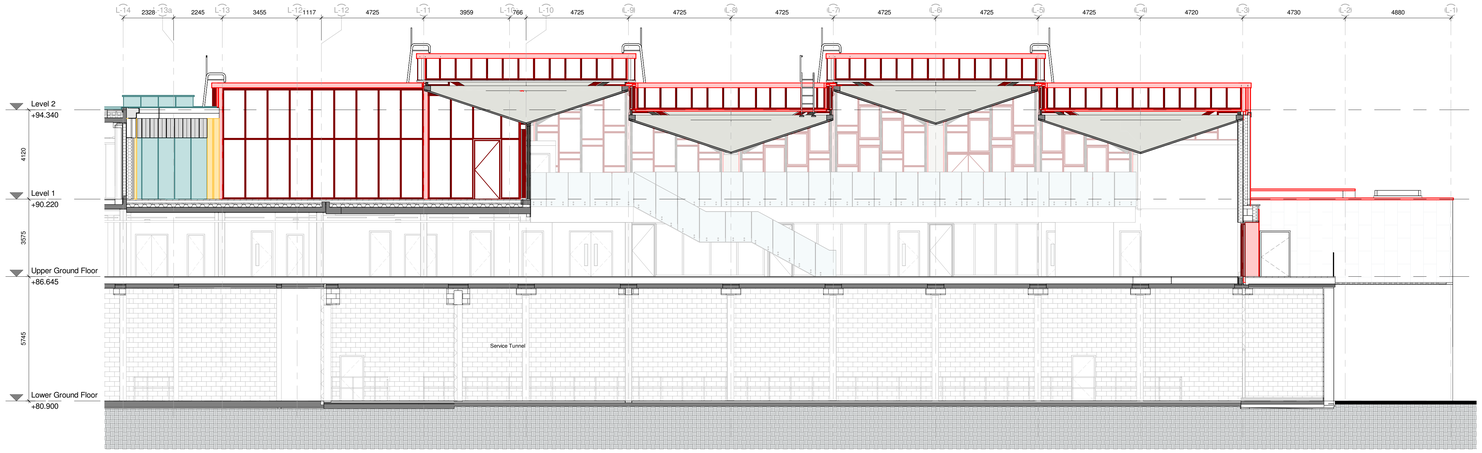


2 External Facade Colours - West Elevation Section
1 : 100

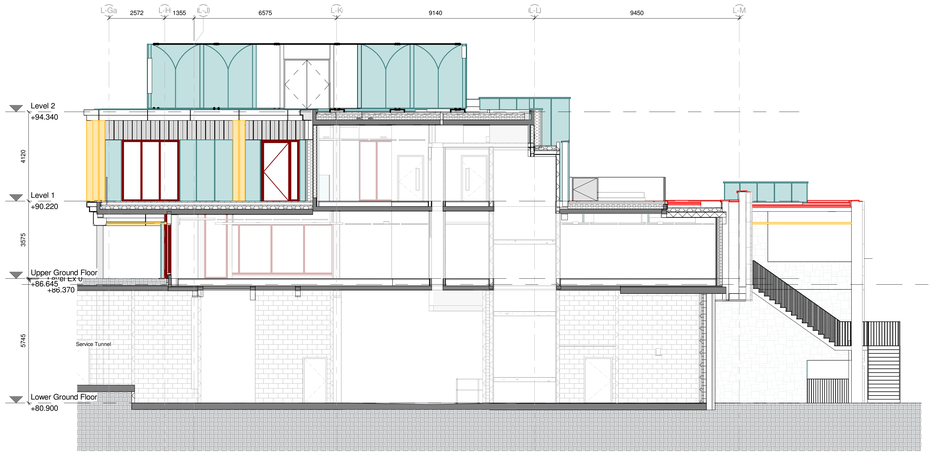

3 External Facade Colours - South Section
1 : 100

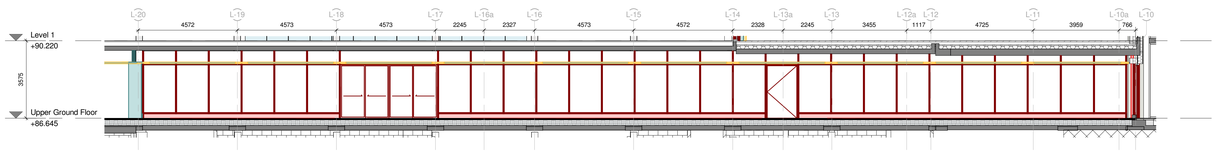

5 External Facade Colours - Library Undercroft West Elevation
1 : 100

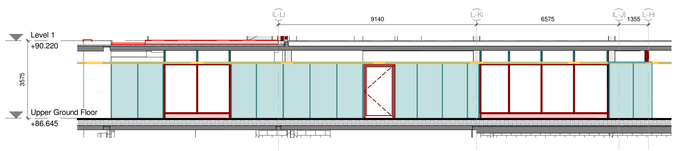

6 External Facade Colours - Library Undercroft North Elevation
1 : 100

SERIES	CROSS REFERENCE DRAWINGS SCHEDULE											
01	SITE	15	SLAB EDGE SETTING OUT	22	BAY ELEVATIONS & SECTIONS	25	FIN SETTING OUT / ENVELOPE DETAILS	31	EXTERNAL DOORS & WINDOWS	35	CEILING SCOPING	73	KITCHEN LAYOUTS
03	AREA PLANS	20	GA PLANS	23	FLOOR BUILD UP / FINISH SCOPING	27	ROOF SCOPING / DETAILS	32	INTERNAL DOORS & SCREENS	42	INTERNAL WALL FINISHES	74	SANITARY LAYOUTS
09	FIRE STRATEGY PLANS	21	GA ELEVATIONS & SECTIONS	24	CORE SETOUTS	30	INTERNAL WALLS	34	BALUSTRADES & METALWORK	71	SIGNAGE SCHEDULE	75	CLEANING & MAINTENANCE

Disclaimer: This drawing sheet has been retained in the model for the purpose of comparison with the underlying 3D model elements only. This drawing sheet should not be used for any other purposes, including but not limited to design information, tender, construction, procurement, fabrication, or coordination purposes. There may be discrepancies between the views shown on this sheet and the drawing files issued separately. The integrity of this drawing has not been checked, as the model it is extracted from has been issued for coordination purposes.

N

A C

NOTES

THIS DRAWING MUST NOT BE SCALED.

ALL DIMENSIONS ARE TO BE VERIFIED AND CHECKED ON SITE. ANY DISCREPANCIES THAT ARE, OR BECOME APPARENT SHOULD BE REPORTED TO CHAPMAN TAYLOR.

AREAS INDICATED ARE APPROXIMATE GROSS INTERNAL AND NET INTERNAL AREAS. THEY RELATE TO THE LIKELY AREAS OF THE BUILDING AT THE CURRENT STAGE OF DESIGN. ANY DECISIONS TO BE MADE ON THE BASIS OF THESE PREDICTIONS, WHETHER AS TO PROJECT VIABILITY, PRE-LETTING, LEASE AGREEMENTS, OR THE LIKE, SHOULD INCLUDE DUE ALLOWANCE FOR THE INCREASES AND DECREASES INHERENT IN THE DESIGN DEVELOPMENT AND BUILDING PROCESS.

© COPYRIGHT CHAPMAN TAYLOR 2021

REV	DATE	BY	DESCRIPTION	CHK'D
C03	16.01.2025	RW	LIBRARY FACADE RAL COLOUR ADDED	AN
C02	19.11.2024	RW	RAL COLOURS UPDATED IN LINE WITH SITE VISIT	AN
T01	18.10.2024	RW	ISSUED FOR TENDER	AN
C01	01.11.2024	RW	ISSUED FOR CONSTRUCTION	AN

PROJECT STATUS

CLIENT

bam

3125 Century Way, Thorpe Park, Leeds, LS15 8ZB

www.bam.co.uk

PROJECT

Kirklees Cultural Heart, Huddersfield

ARCHITECT

CHAPMAN TAYLOR
GLOBAL ARCHITECTS & MASTERPLANNERS

MANCHESTER STUDIO
Chapman Taylor
6 Castle Street, Castlefield
Manchester M3 4LZ
United Kingdom
T +44 (0)161 828 6000
E manchester@chapmantaylor.com
www.chapmantaylor.com

DRAWING TITLE

FACADE SCOPING / SETTING OUT
North, West & South Sections

1 : 100 @ A0

1 5 10M

INTERNAL AUTH	ISSUE DATE	STATUS	DRAWN BY	CHECKED BY
D132KCH	18.10.2024	CONSTRUCTION	RW	AN

PROJECT NUMBER	ORIGINATOR	ZONE	LEVEL	TYPE	ROLE	NUMBER	REVISION
IR430301	CTA	ZZ	XX	DR	A	222152	C03