THIS DRAWING IS PROTECTED BY COPYRIGHT AND MUST NOT BE COPIED OR REPRODUCED WITHOUT THE WRITTEN CONSENT OF R G PARTNERSHIP LIMITED

0 1m 2m 3m 4m 5m 6m
SCALE

1- PLASTISOL COATED PROFILED VERTICAL SHEETS (anthracite ral 7016)

2- REMOVE PLASTISOL COATED PROFILED VERTICAL SHEETS BLUE TO BE REPLACED WITH INSULATED PROFILED CLADDED SHEETS ANTHRACITE RAL 7016

3- BUFF BRICKWORK TO MATCH EXISTING

4- NEW STEEL F.E. DOORS TO THE EXTENSION, COLOUR: RAL 7016, FRAME RAL 5012


5- ELECTRICALLY OPERATED GALVANISED ROLLER SHUTTER COLOUR; DOOR RAL 7016, FRAME RAL 5012

6- EXISTING CURTAIN WALLING AND GLAZED DOORS TO BE REDECORATED, COL: RAL 7016


7- NEW INSULATED PROFILE CLADDING TO THE ROOF OVER THE EXTENSION
COLOUR: LIGHT GREY
ALLOW FOR NEW ROOF LIGHTS

8- GENERAL REPAIR AND NEW COATING TO THE PROFILE CLADDING OVER THE EXISTING ROOF
COLOUR: LIGHT GREY


9- PPC TRIM TO THE CORNER OF THE BUILDING AND EXISTING WINDOWS, COLOUR; RAL 5012

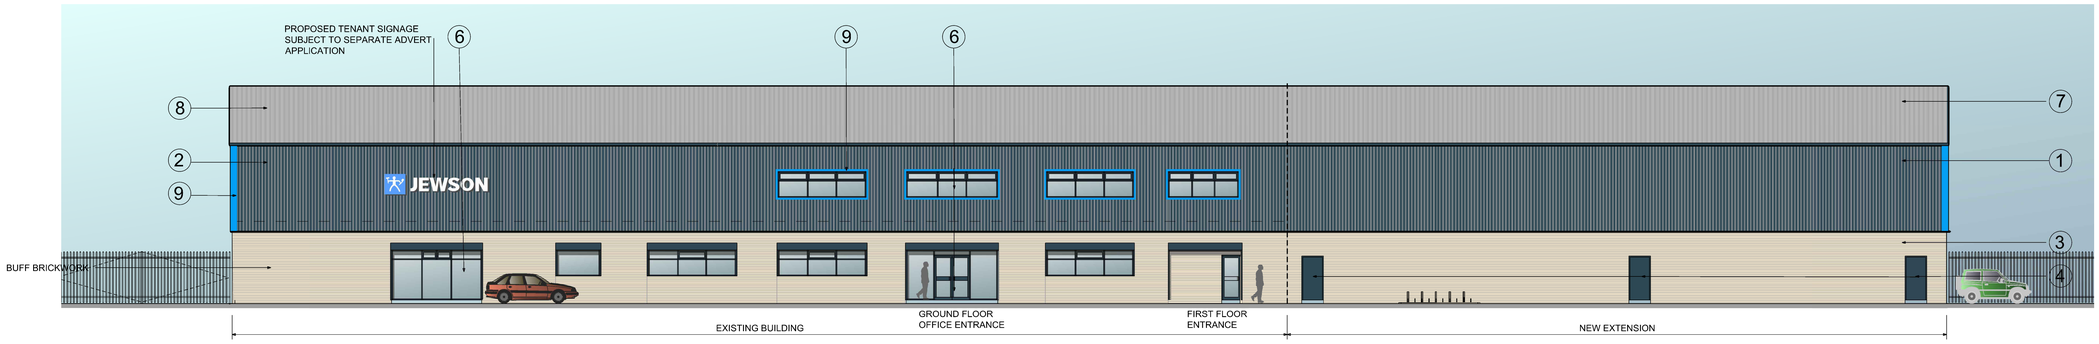


WEST ELEVATION

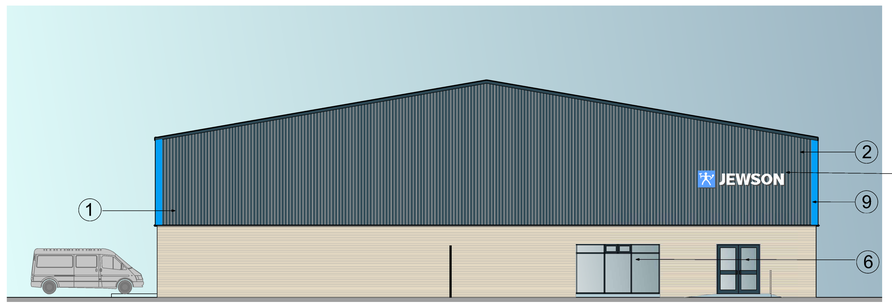

NORTH ELEVATION

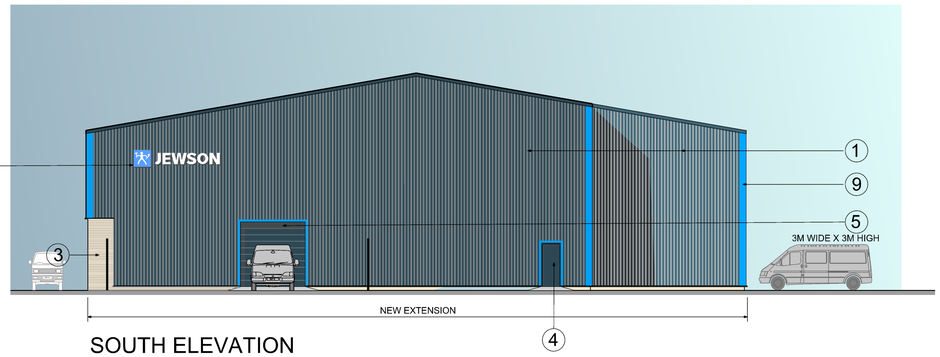

SOUTH ELEVATION

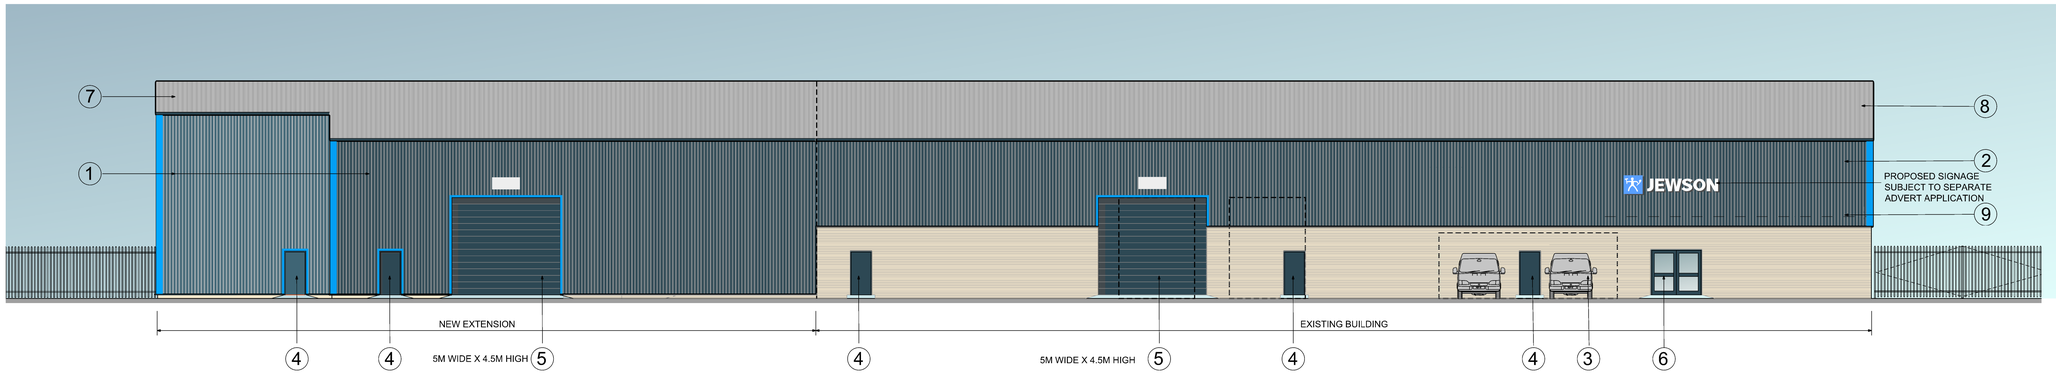

EAST ELEVATION

REV.	DATE	NOTES	INIT.
C	11-12-24	REVISION TO THE EXTENT OF GLAZING	MS
B	29-11-24	GENERAL UPDATE AS PER COMMENTS	MS
A	19-11-24	GENERAL UPDATE AS PER COMMENTS	MS

CLIENT / PROJECT
STARK BUILDING MATERIALS Ltd
JEWSON-HUDDERSFIELD-213
WEST YORKSHIRE, HD1 6PT

DRAWING TITLE
PROPOSED ELEVATIONS

STATUS
DISCUSSION

DATE	DRAWN	SCALE @ A0
15-11-24	MS	1:100

PROJECT NUMBER	UNIT BLOCK	FLR/SFB CODE	TYPE & NUMBER	REVISION LETTER
11731		E	002	C

Site Location Plans	L	GA Plans	P	Elevations	E
Sections	S	Details	D	Prefix Colour	X

THE RATCLIFFE GROVES PARTNERSHIP
LONDON
15 BEDFORD ROW
LONDON WC1R 4EB
T. 020 7404 5885 E. london@rgp.uk.com
www.rgp.uk.com
MANCHESTER
105 MANCHESTER ROAD
CENTRAL PARK, MANCHESTER M15 5TD
T. 0161 787 9300 E. manchester@rgp.uk.com
architects