



SOUTH ELEVATION
1:100

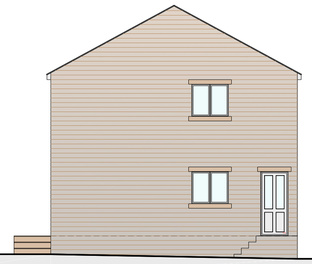


EAST ELEVATION
1:100

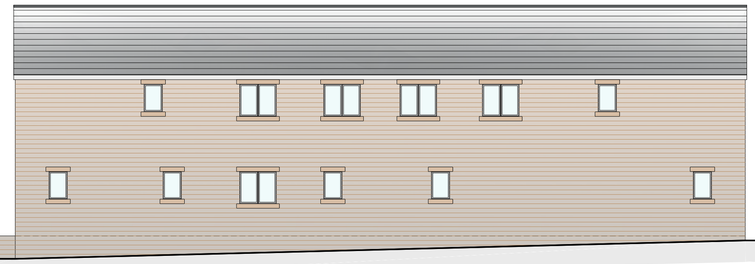


NORTH ELEVATION
1:100



WEST ELEVATION
1:100

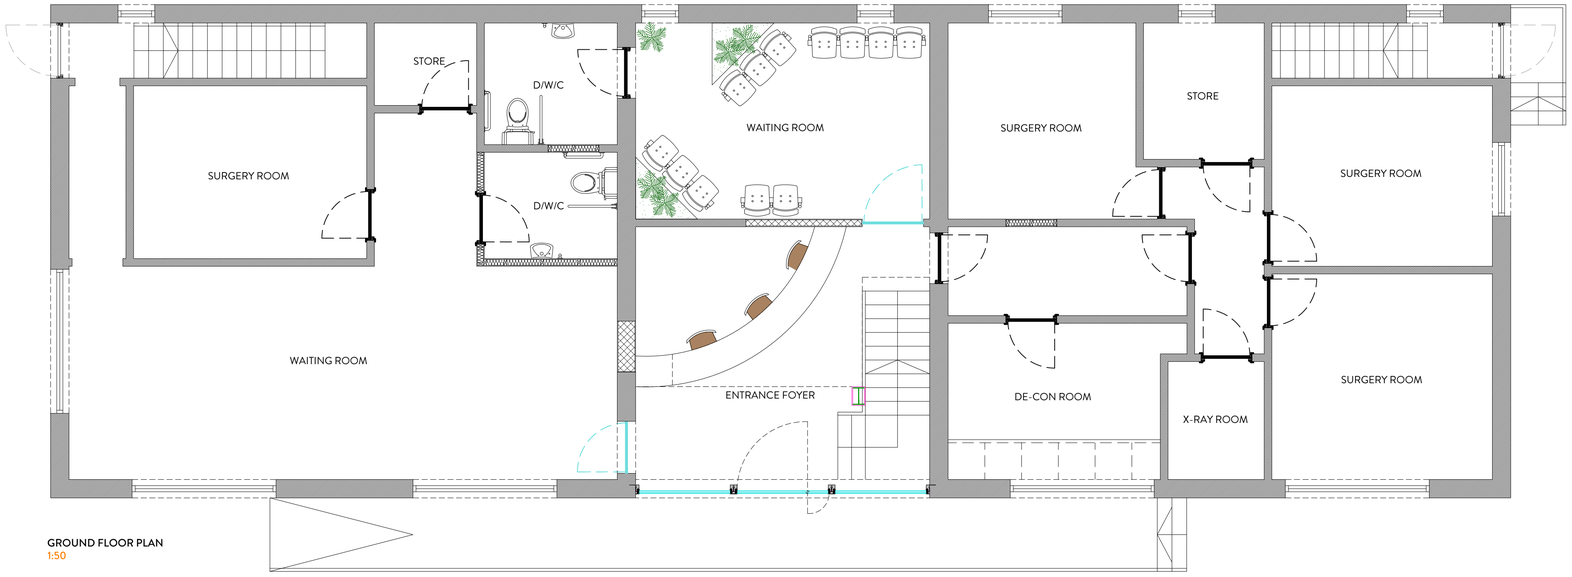

GROUND FLOOR PLAN
1:50

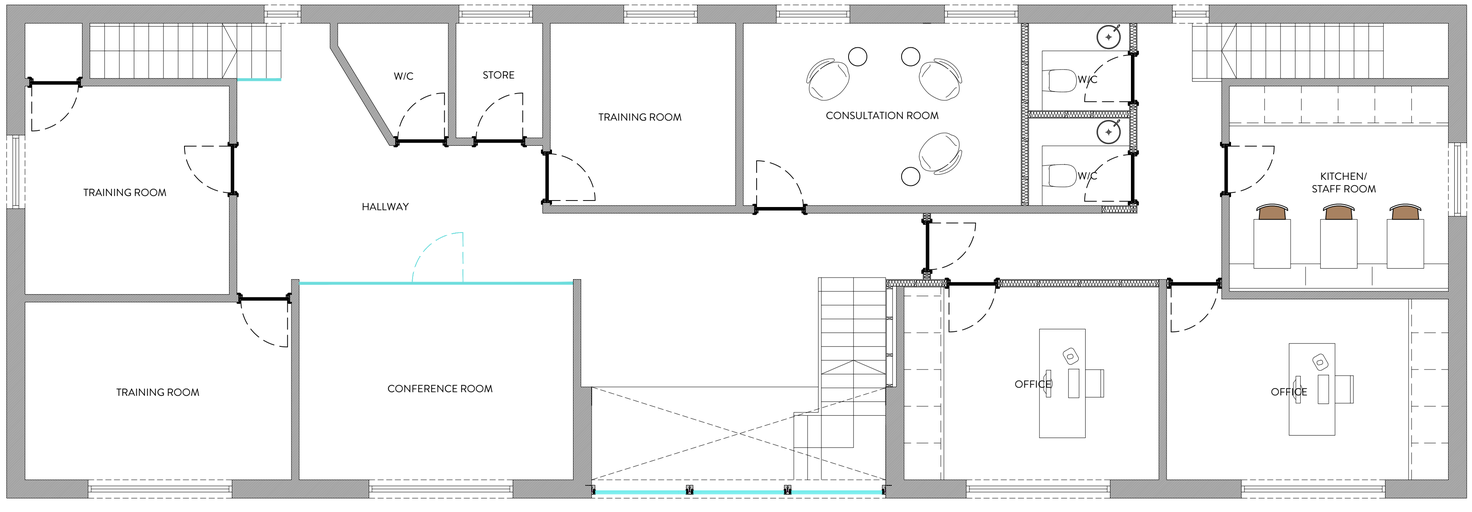

FIRST FLOOR PLAN
1:50

BUILD 2021 Home Builder Awards

2021 Best of Houzz Service

2021 Northern Design Awards Finalist

BUILD 2020 Home Builder Awards Orange Design Studio Next High End Residential Architects in Practice - West Yorkshire Winner

REVISION	DESCRIPTION	DATE
-	-	-
-	-	-
-	-	-
-	-	-
-	-	-
-	-	-
-	-	-
-	-	-
-	-	-
-	-	-
-	-	-
-	-	-

NOTES

STATUS: PLANNING DRAWING

ORANGE DESIGN STUDIO.
ARCHITECTURAL PRACTICE
hello@orangedesignstudio.co.uk
59A, Huddersfield Road, Mirfield, WF14 8AA
orangedesignstudio.co.uk
01924 650930

COPYRIGHT © ORANGE DESIGN STUDIO LIMITED

PROJECT TITLE: 39-41 TOWN STREET

DRAWING TITLE: PROPOSED GA

SCALE	DRAWN	CHECKED	PROJECT REFERENCE
1:100	EG	JH	ODS 23/707

PAPER SIZE	DWG NUMBER	DATE	REVISION
A1	(20)001	13/10/23	/

CLIENT: BATLEY CARR DENTAL