

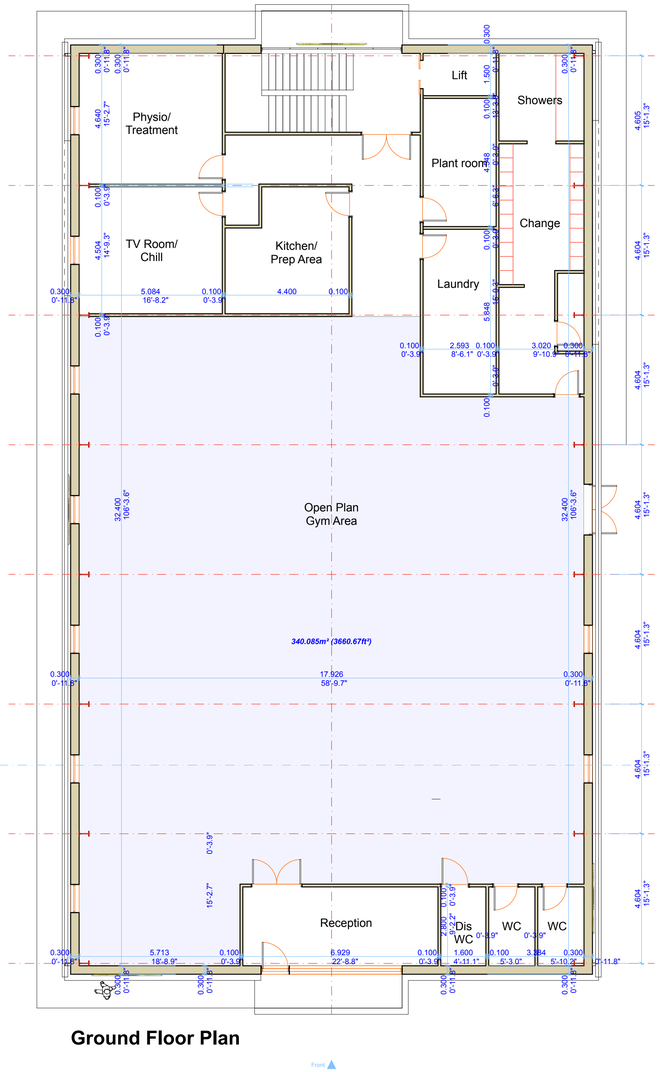



Ground Floor Plan

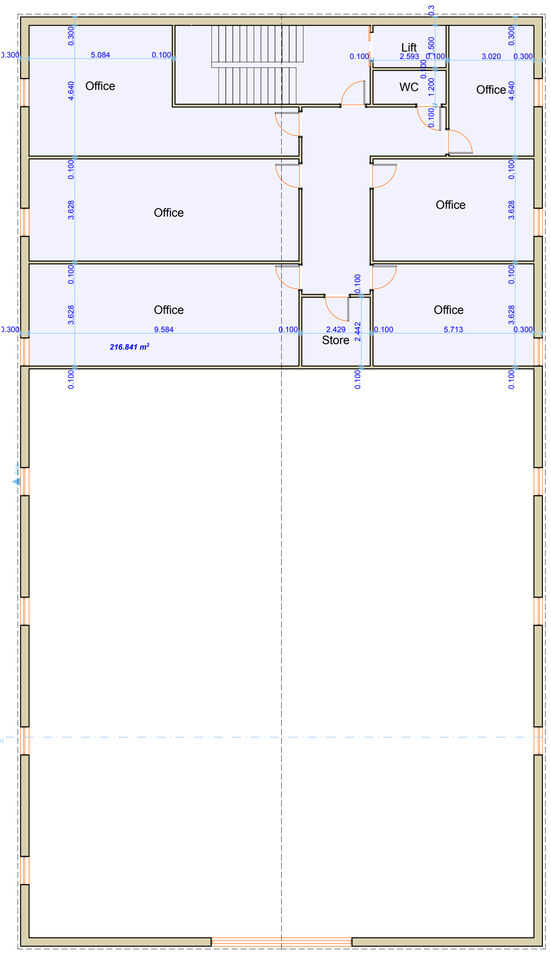

First Floor Plan

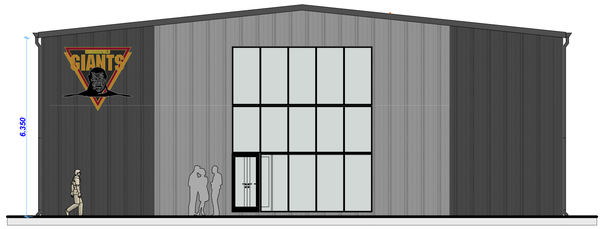

Front Elevation

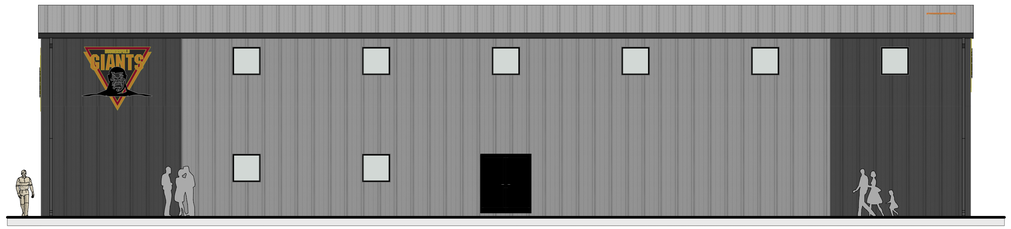


Side Elevation



Rear Elevation



Side Elevation

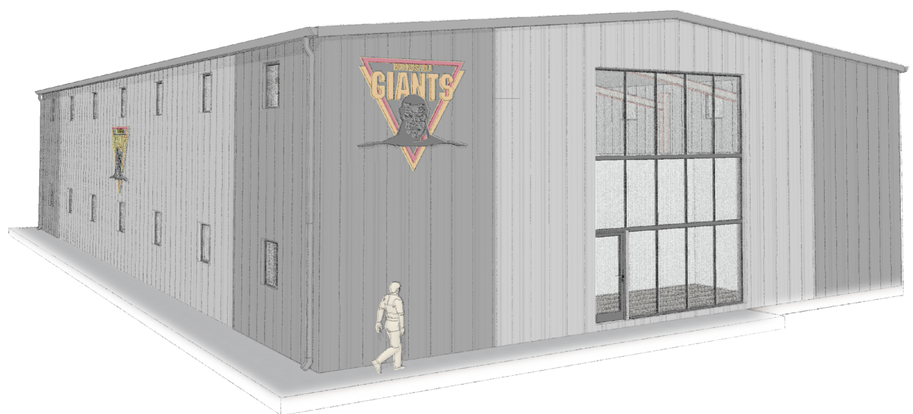

Front Elevation Perspective

Drawing and design are copyright of Dzign House Architecture ltd unless specific consent in writing has been given. All works arising from the information contained on the drawings are to be in accordance with the statutory approvals for planning, building control and relevant codes of practice and/or British Standards unless specific direction is given. All works to be carried out in accordance with c.d.m. regulations for health and safety. Construction (Design and Management) Regulations also require that a principle designer is appointed for each project, we do not undertake this role unless agreed in writing prior to commencement of works. This can be undertaken by the client (domestic) or an appointed principle designer. All dimensions are to be checked on site prior to commencement of works. Any boundaries are to be located on site and also verified to the appropriate Water Authority where required by the clients or contractors and submitted 14 days before the commencement of work. Any water Authority Building over Agreements should be confirmed and agreed with the authority by the clients. The clients/applicants are responsible for the approval of any associated planning conditions where required. Do not scale or take digital dimensions from this drawing. All dimensions are approximate and to be checked on site prior to commencement of works. Calculations and sizes for all structural elements to be provided by a structural engineer to the Building Control Officer and contractor prior to commencement of works Any discrepancies should be notified to the practice without delay.

© DZIGN HOUSE ARCHITECTURE LIMITED 01132400012

Date	Revision	Rev No.

Project: New training gymnasium and associated facilities for The Huddersfield Giants at Laund Hill Sports Complex, Laund Rd, New Hey Rd, Salendine Nook, Huddersfield HD3 3XF	Drawing Description: Proposed Plans & Elevs	Drawing No.: 473-02
	Scale: 1:100 & NTS @ A1	Date: Jan 25
	Client: Huddersfield Giants	

DZIGN HOUSE 01132400012 ARCHITECTURE