

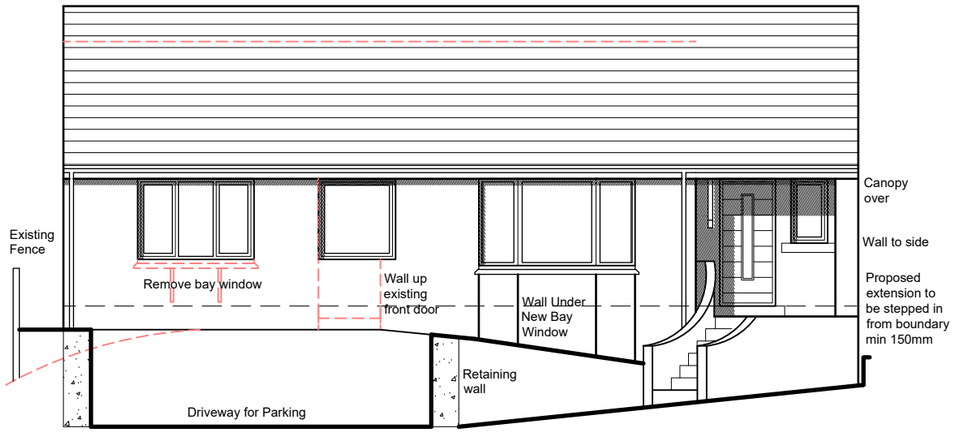



North Elevation

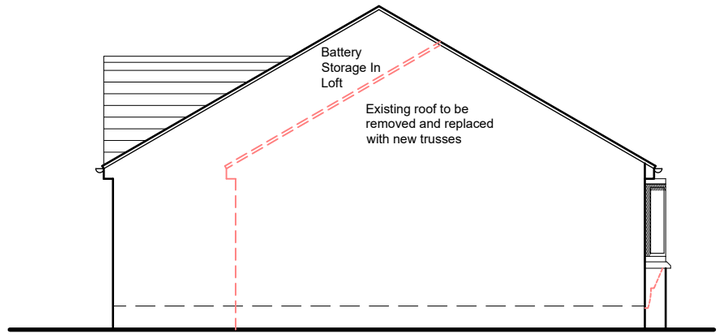

East Elevation

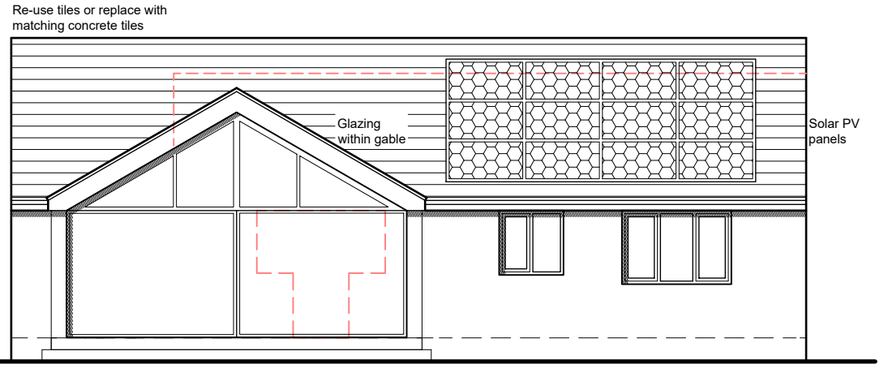

South Elevation

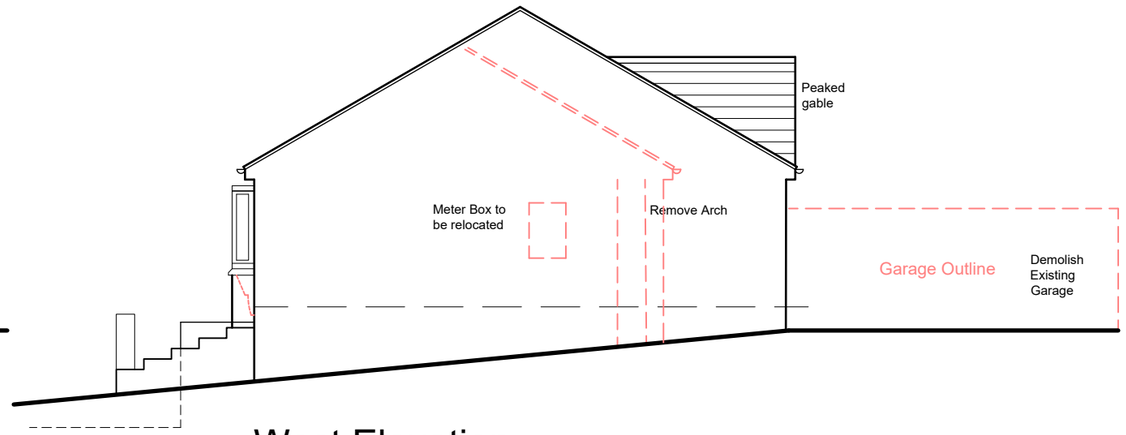

West Elevation

Scale 1:100

0 1 2 3 4 5 10 15

NOTES

This drawing has been prepared specifically for the purpose of obtaining Planning and or Building Regulations Approval. Its suitability for other purposes without additional supplementary details and specifications cannot be guaranteed.

All dimensions are to be checked on site, any discrepancies are to be reported to the designer before work commences. Use only figured dimensions.

All structural components shown are indicative only. Details / calculations of structural members are to be provided by the Structural Engineer.

This drawing is not to be copied or divulged to a third party without written permission.

Heneghan
ARCHITECTURE
enquiries@heneghanarchitecture.com
www.heneghanarchitecture.com

Revisions

P01	Preliminary Issue	15.11.24
P02	Revised scheme	30.11.24
P03	Revised Scheme	03.01.25
P04	Revised scheme	04.02.25

Project:

Extensions and Alterations

at 3 High Ash Avenue
Clayton West Huddersfield
HD8 9QJ

for Mr & Mrs Murphy.

Proposed Elevations

Purpose of issue: PLANNING

Drawn	CD
Date	Jan 2025
Scales	1:100 @ A3
Drawing No.	24100 - 0302 - P04