

IF IN ANY DOUBT PLEASE ASK THE ARCHITECT FOR CLARIFICATION.


DO NOT SCALE FROM DRAWING. ALL DIMENSIONS TO BE CHECKED ON SITE

THE COPYRIGHT FOR THESE DRAWINGS REMAINS THE PROPERTY OF THE ARCHITECT, THEY MUST NOT BE REPRODUCED IN ANY WAY WITHOUT THE ARCHITECTS PRIOR WRITTEN CONSENT.

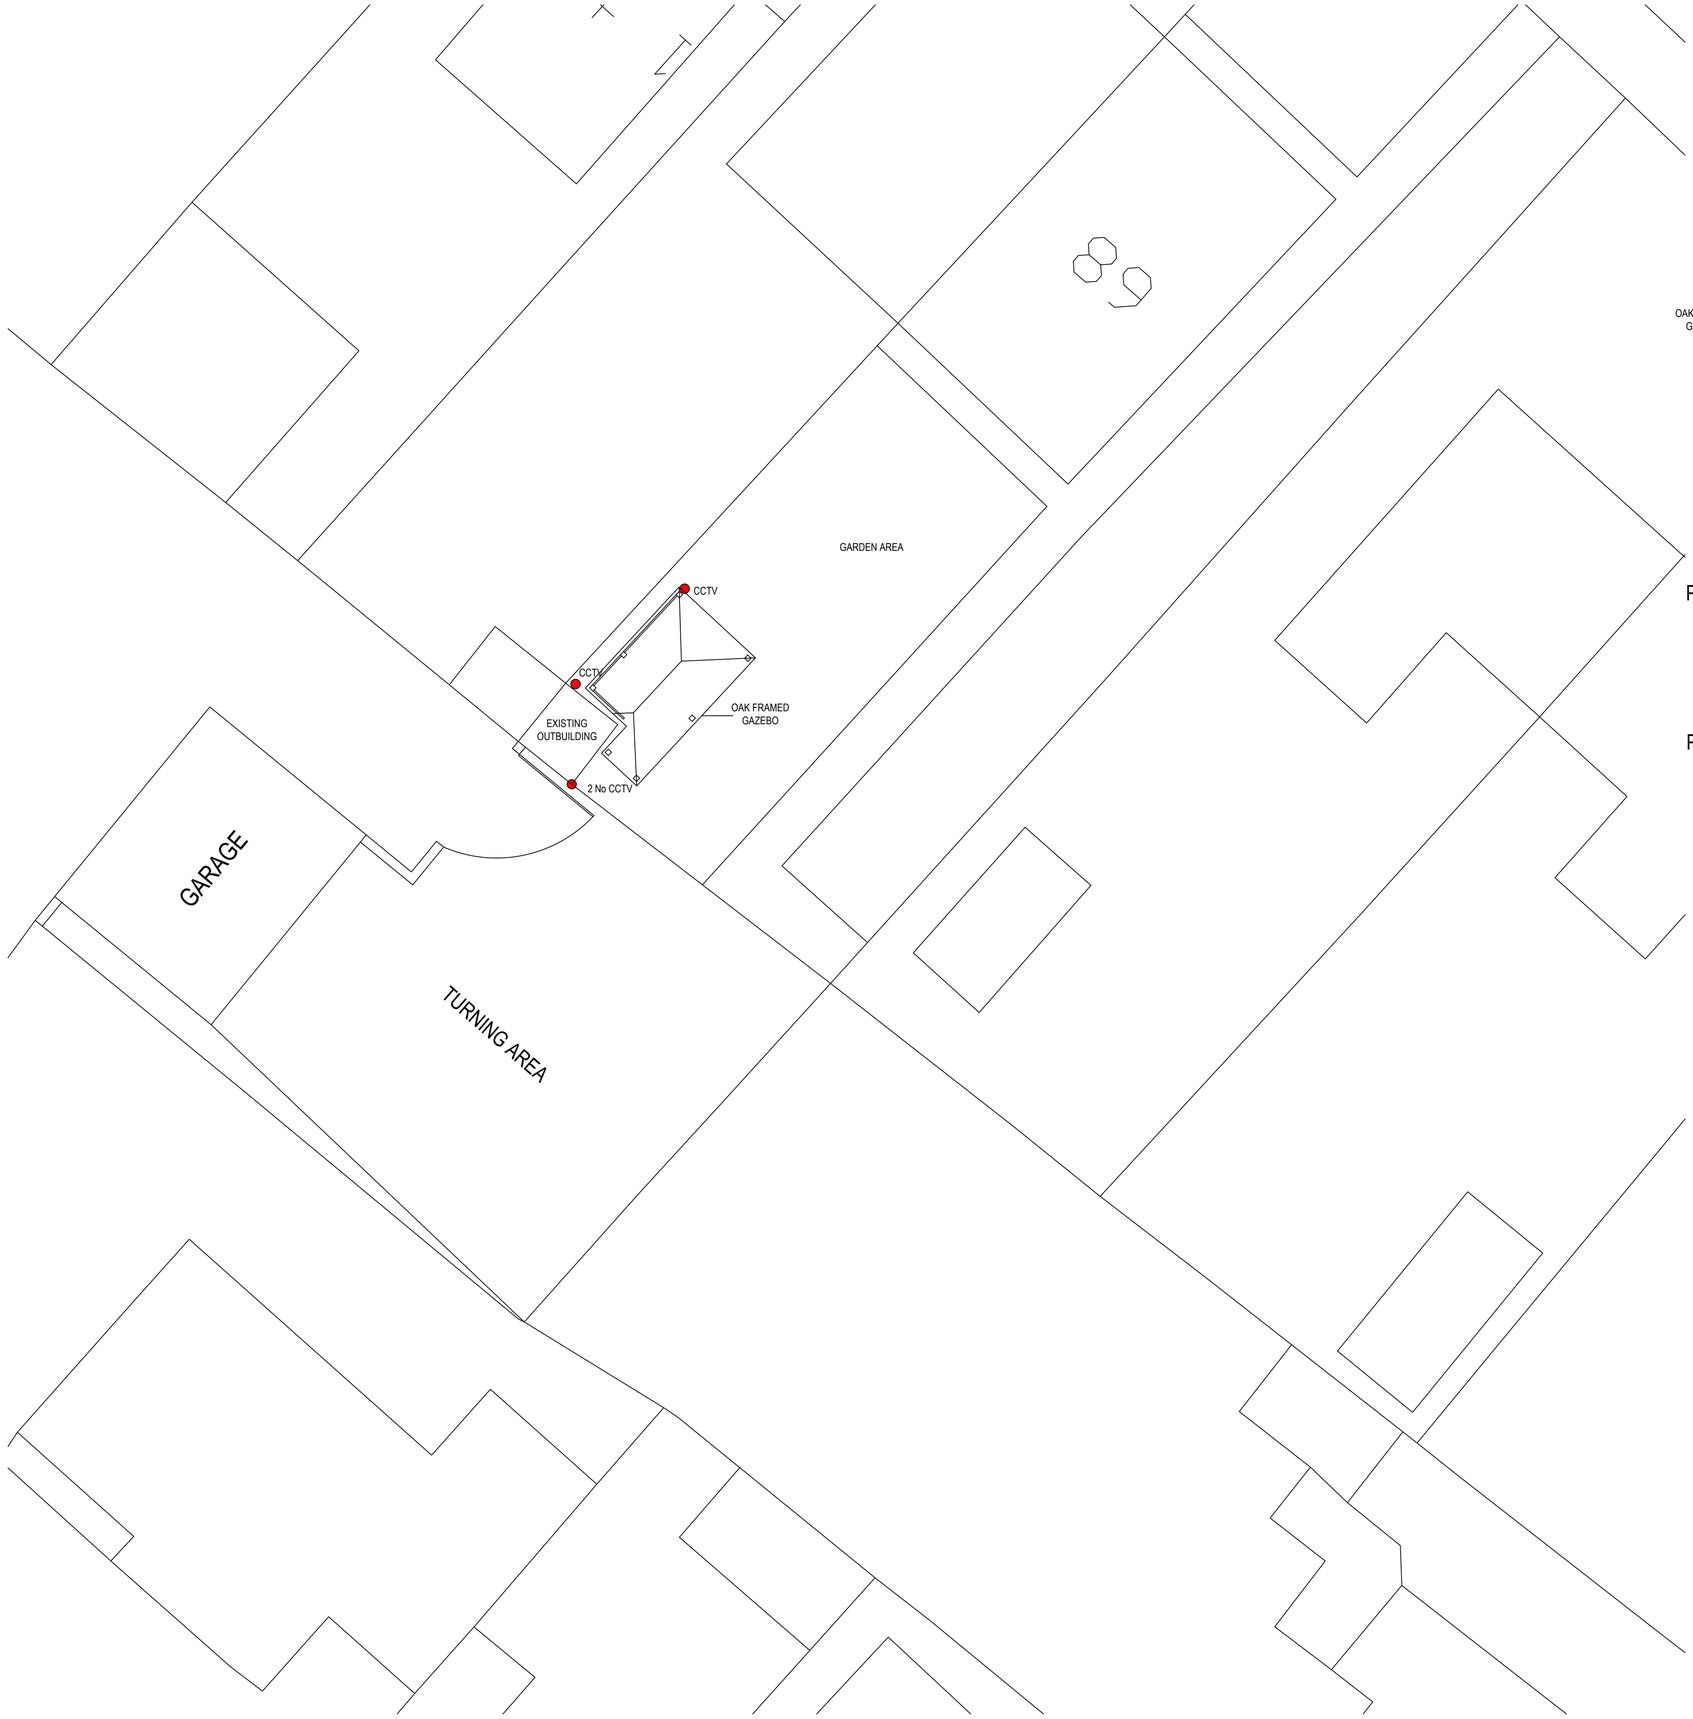


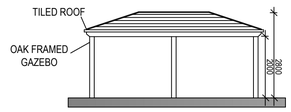


PROPOSED EAST ELEVATION

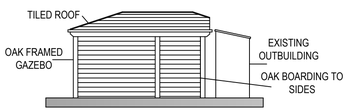


PROPOSED WEST ELEVATION

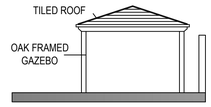

PROPOSED NORTH ELEVATION

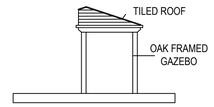

PROPOSED SOUTH ELEVATION

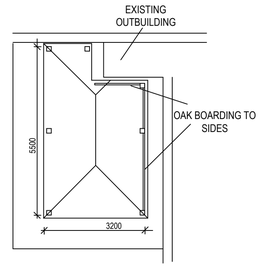

PROPOSED SITE PLAN

NORTHERN
DESIGN
PARTNERSHIP
Chartered Architects

THE CHAPEL
MILLMOOR ROAD
MELTHAM
HUDDERSFIELD HD9 5JU
TELEPHONE (01484) 854848
FAX (01484) 854949

CLIENT
MR & MRS R COOPER

PROJECT
PROPOSED OAK FRAMED GAZEBO
89 NEW NORTH ROAD EDGERTON

DRAWING TITLE
PROPOSED SITE PLAN
PLAN AND ELEVATIONS
PLANNING CCTV

Rev.	Notes	Date	Drawn
A	PLANNING	10.22	A.D.
B	PLANNING CCTV	02.25	A.D.

SCALE		
1:100 @ A1	02.20	A.D.

PROJECT No.	DRAWING No.	Rev.
2008	22	B