




Proposed South West Elevation - 1:100

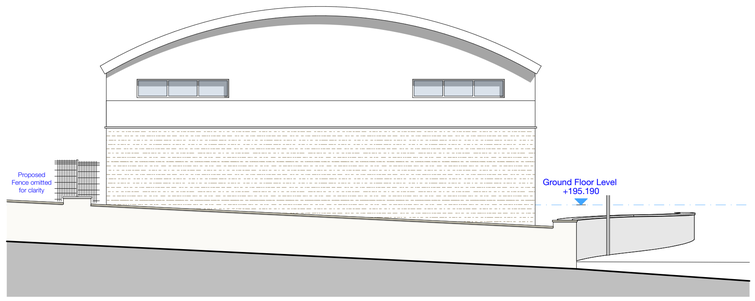


Proposed South East Elevation - 1:100

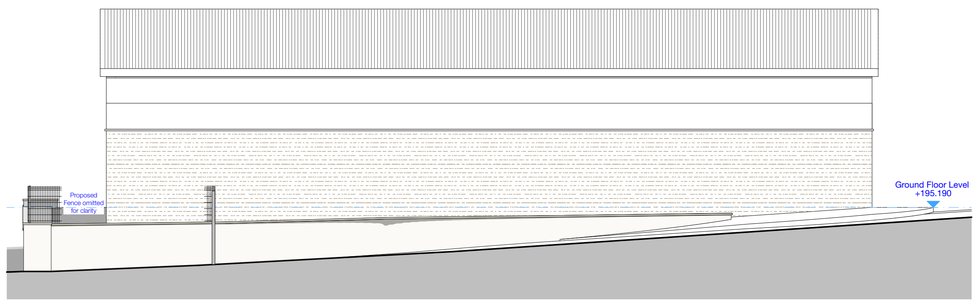

Proposed North East Elevation - 1:100

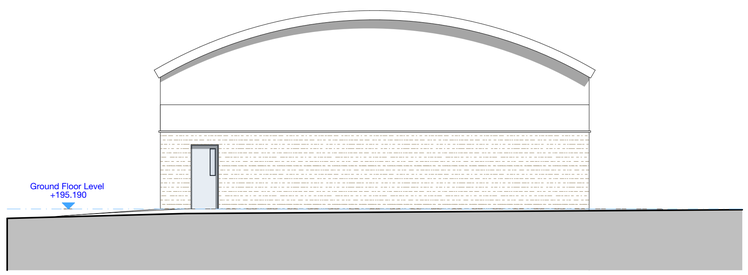

Proposed North West Elevation - 1:100

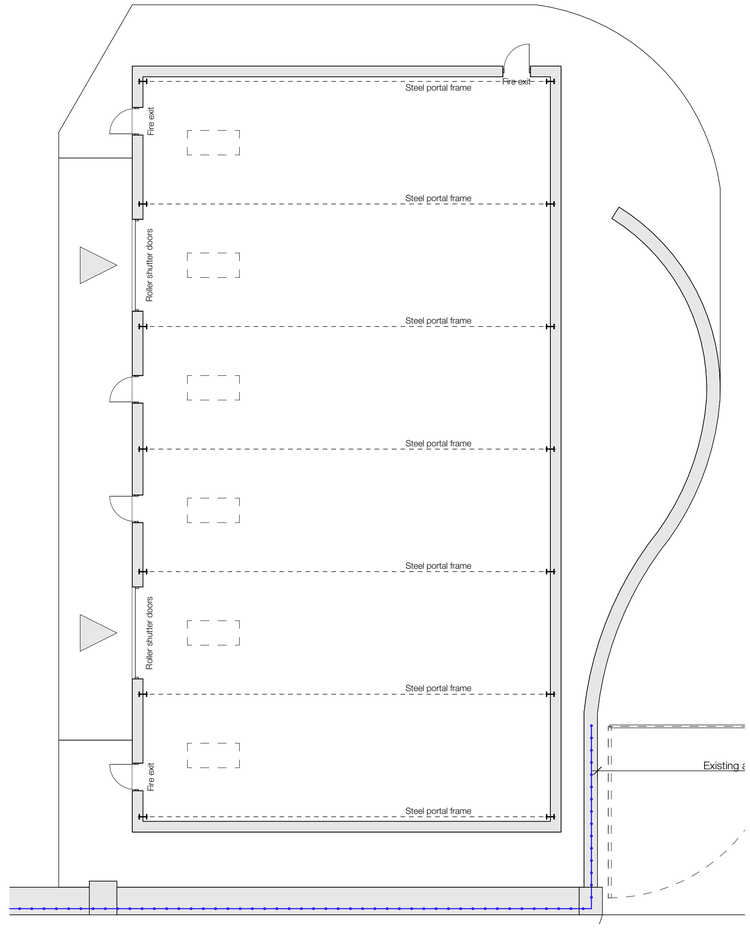

Proposed Floor Plan - 1:100

Notes

Do not scale from drawing, use figured dimensions only.

All dimensions must be checked and verified on site prior to commencement of work and Architect to be notified of any discrepancies.

This drawing is intended to permit overall scheme proposals only and cannot be used for construction purposes without further information.

Rev	Description	Drawn	Date
•	Drawing created.	JPH	03.02.25

N

Scale 1:100
0 2000 4000 6000mm

Client
Europa Wools

Site Address
482, Blackmoorfoot Road, Crosland Moor, HD4 5NS

Project Description
New Commercial Unit

Status
Preliminary

Date	Drawn	Checked
February 2025	JPH	•

Drawing
Proposed Floor Plan and Elevations

Scale @ A1
1:100

Drawing No.
3629 (0-) 06

Revision
-

ONE17 DESIGN
THE DYEHOUSE, ARMITAGE BRIDGE
HUDDERSFIELD, WEST YORKS HD4 7PD
T 01484 668000 E SOLUTIONS@ONE17DESIGN.COM
ONE17DESIGN.COM