
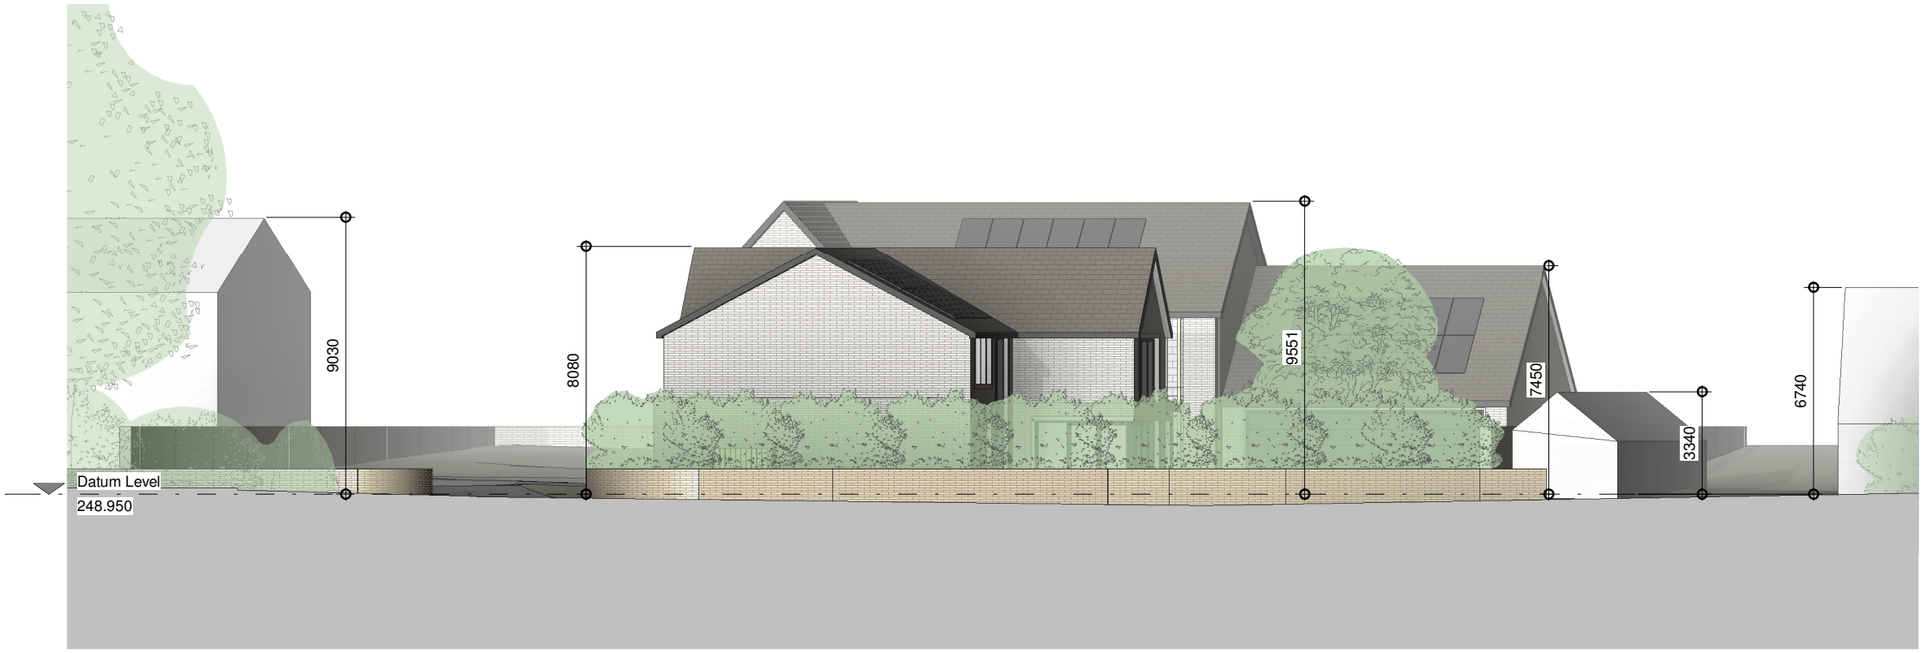


Street Scene

Scale: 1 : 200

Graphical Scale 1:200

0 1 2 3 4 5 10m

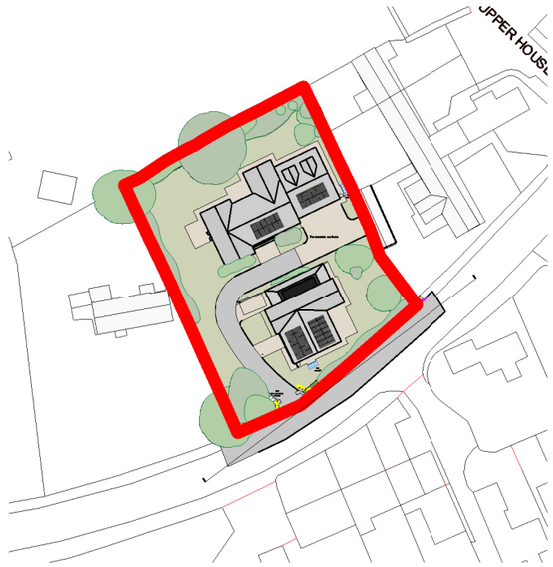

Site Plan

Scale: 1 : 1250

N

Graphical Scale 1:1250

0 5 10 15 20 30 40 50 60 70 80 90 100 110 120 130 140 150m

© The copyright in this drawing is vested in CodaStudios and no license or assignment of any kind has been, or is, granted to any third party whether by provision of copies or originals or otherwise unless agreed in writing.

DO NOT SCALE FROM THIS DRAWING
The contractor shall check and verify all dimensions on site and report any discrepancies in writing to CodaStudios before proceeding work

FOR ELECTRONIC DATA ISSUE
Electronic Data / drawings are issued as "read only" and should not be interrogated for measurement. All dimensions and levels should read, only from those values stated on the drawing. Coda Studios Ltd is not responsible for discrepancies caused by the overlay of other parties BIM/IFC models. These are overlaid purely as reference.

Revision	Date	Drawn	Checked

CODA Bespoke

CODA Studios Ltd. Sellers Wheel, 151 Arundel St, Sheffield, S1 2NU.
T: 0114 279 6003 E: information@codastudios.co.uk

Client
Richard Summers

Project
The Croft

Drawn	Checked	Date	Scale @ A3
CT	**DB**	**05/11/24**	**As indicated**

Title
Street Scene

Suitability Code

Purpose for issue
PROPOSAL

Drawing No

3245	CDA	00	XX	DR	A	0403
Project	Originator:	Volume:	Level:	Type:	Role:	Number:	Revision: