

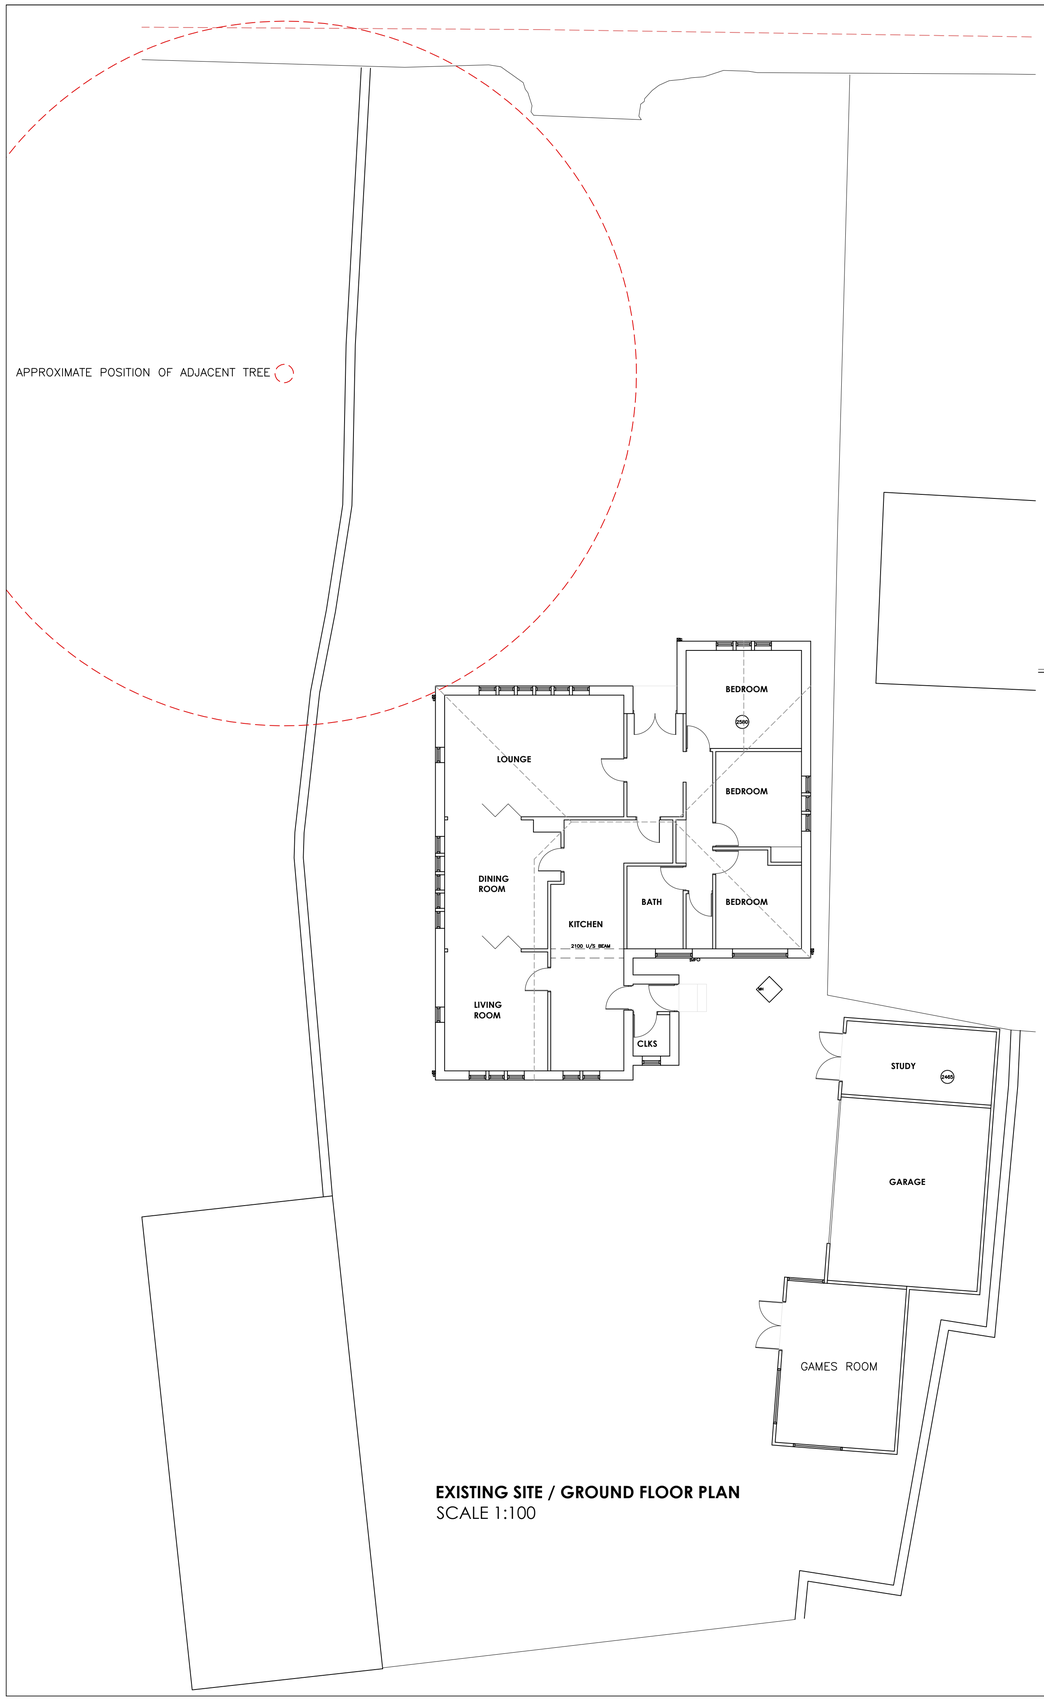



EXISTING SITE / GROUND FLOOR PLAN
SCALE 1:100

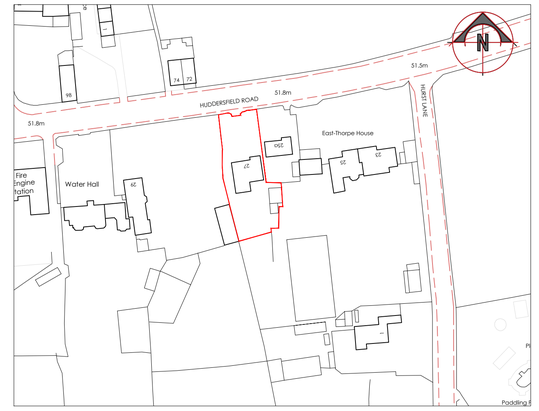


SITE LOCATION PLAN - SCALE 1:1250

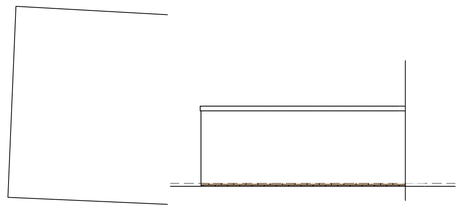

SIDE ELEVATION

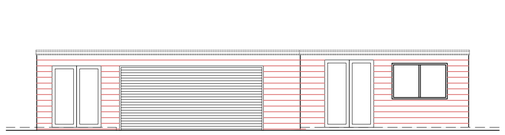

FRONT ELEVATION

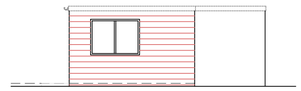

SIDE ELEVATION


EXISTING OUTBUILDINGS - SCALE 1:100




EXISTING SIDE ELEVATION
SCALE 1:100



EXISTING FRONT ELEVATION
SCALE 1:100

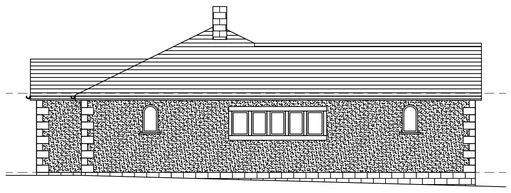

EXISTING SIDE ELEVATION
SCALE 1:100

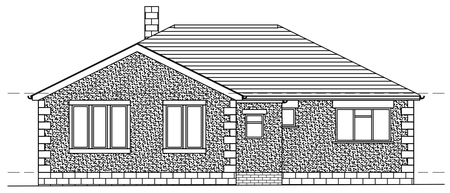

EXISTING REAR ELEVATION
SCALE 1:100

PLEASE NOTE THESE DRAWINGS ARE FOR PLANNING AND BUILDING REGULATION PURPOSED ONLY

NOTE:
THE CONTRACTOR IS TO CHECK AND VERIFY ALL BUILDING AND SITE DIMENSIONS, LEVELS AND SEWER INVERT LEVELS AT CONNECTION POINTS BEFORE WORKS COMMENCE.

ALL DRAWINGS MUST BE READ WITH AND CHECKED AGAINST ANY STRUCTURAL AND / OR OTHER SPECIALIST DRAWINGS PROVIDED.

ALL WORKS TO COMPLY WITH BRITISH STANDARDS, CODES OF PRACTICE, CURRENT BUILDING REGULATIONS AND CARRIED OUT TO THE SATISFACTION OF THE BUILDING INSPECTOR. ALL MATERIALS TO COMPLY WITH THE RELEVANT BRITISH STANDARDS

NO PART OF THE EXTENSION INCLUDING FOUNDATIONS, GUTTERING AND ROOF WILL BE ON OR OVER THE BOUNDARY

NOTE:
ALL DIMENSIONS ARE NOTIONAL AND TO BE CHECKED AND VERIFIED PRIOR TO COMMENCING ANY BUILDING WORKS

A	EXISTING OUTBUILDING ELEVATIONS ADDED 14.02.2025		SS
	REVISIONS	DATE	BY

RIYAT ASSOCIATES LTD
Architectural Designers and Planning Consultants
Benson House, 14 Benson Street, Leeds LS7 1BL
Telephone: 0113 2455492 Fax: 0113 2443800 E-Mail: info@@psriyat.com

Client:
MR AMARJIT SINGH

Project
PROPOSED ALTERATIONS AND EXTENSION AT
27 HUDDERSFIELD ROAD,
MIRFIELD, WF14 8AE

Drawing:
EXISTING PLANS AND ELEVATIONS

Scale:	AS SHOWN @ A1
Date:	JUNE 2024
Drawn by:	SS

Drawing No.
4013/01
A

© Copyright Riyat Associates Ltd