
V 2.0

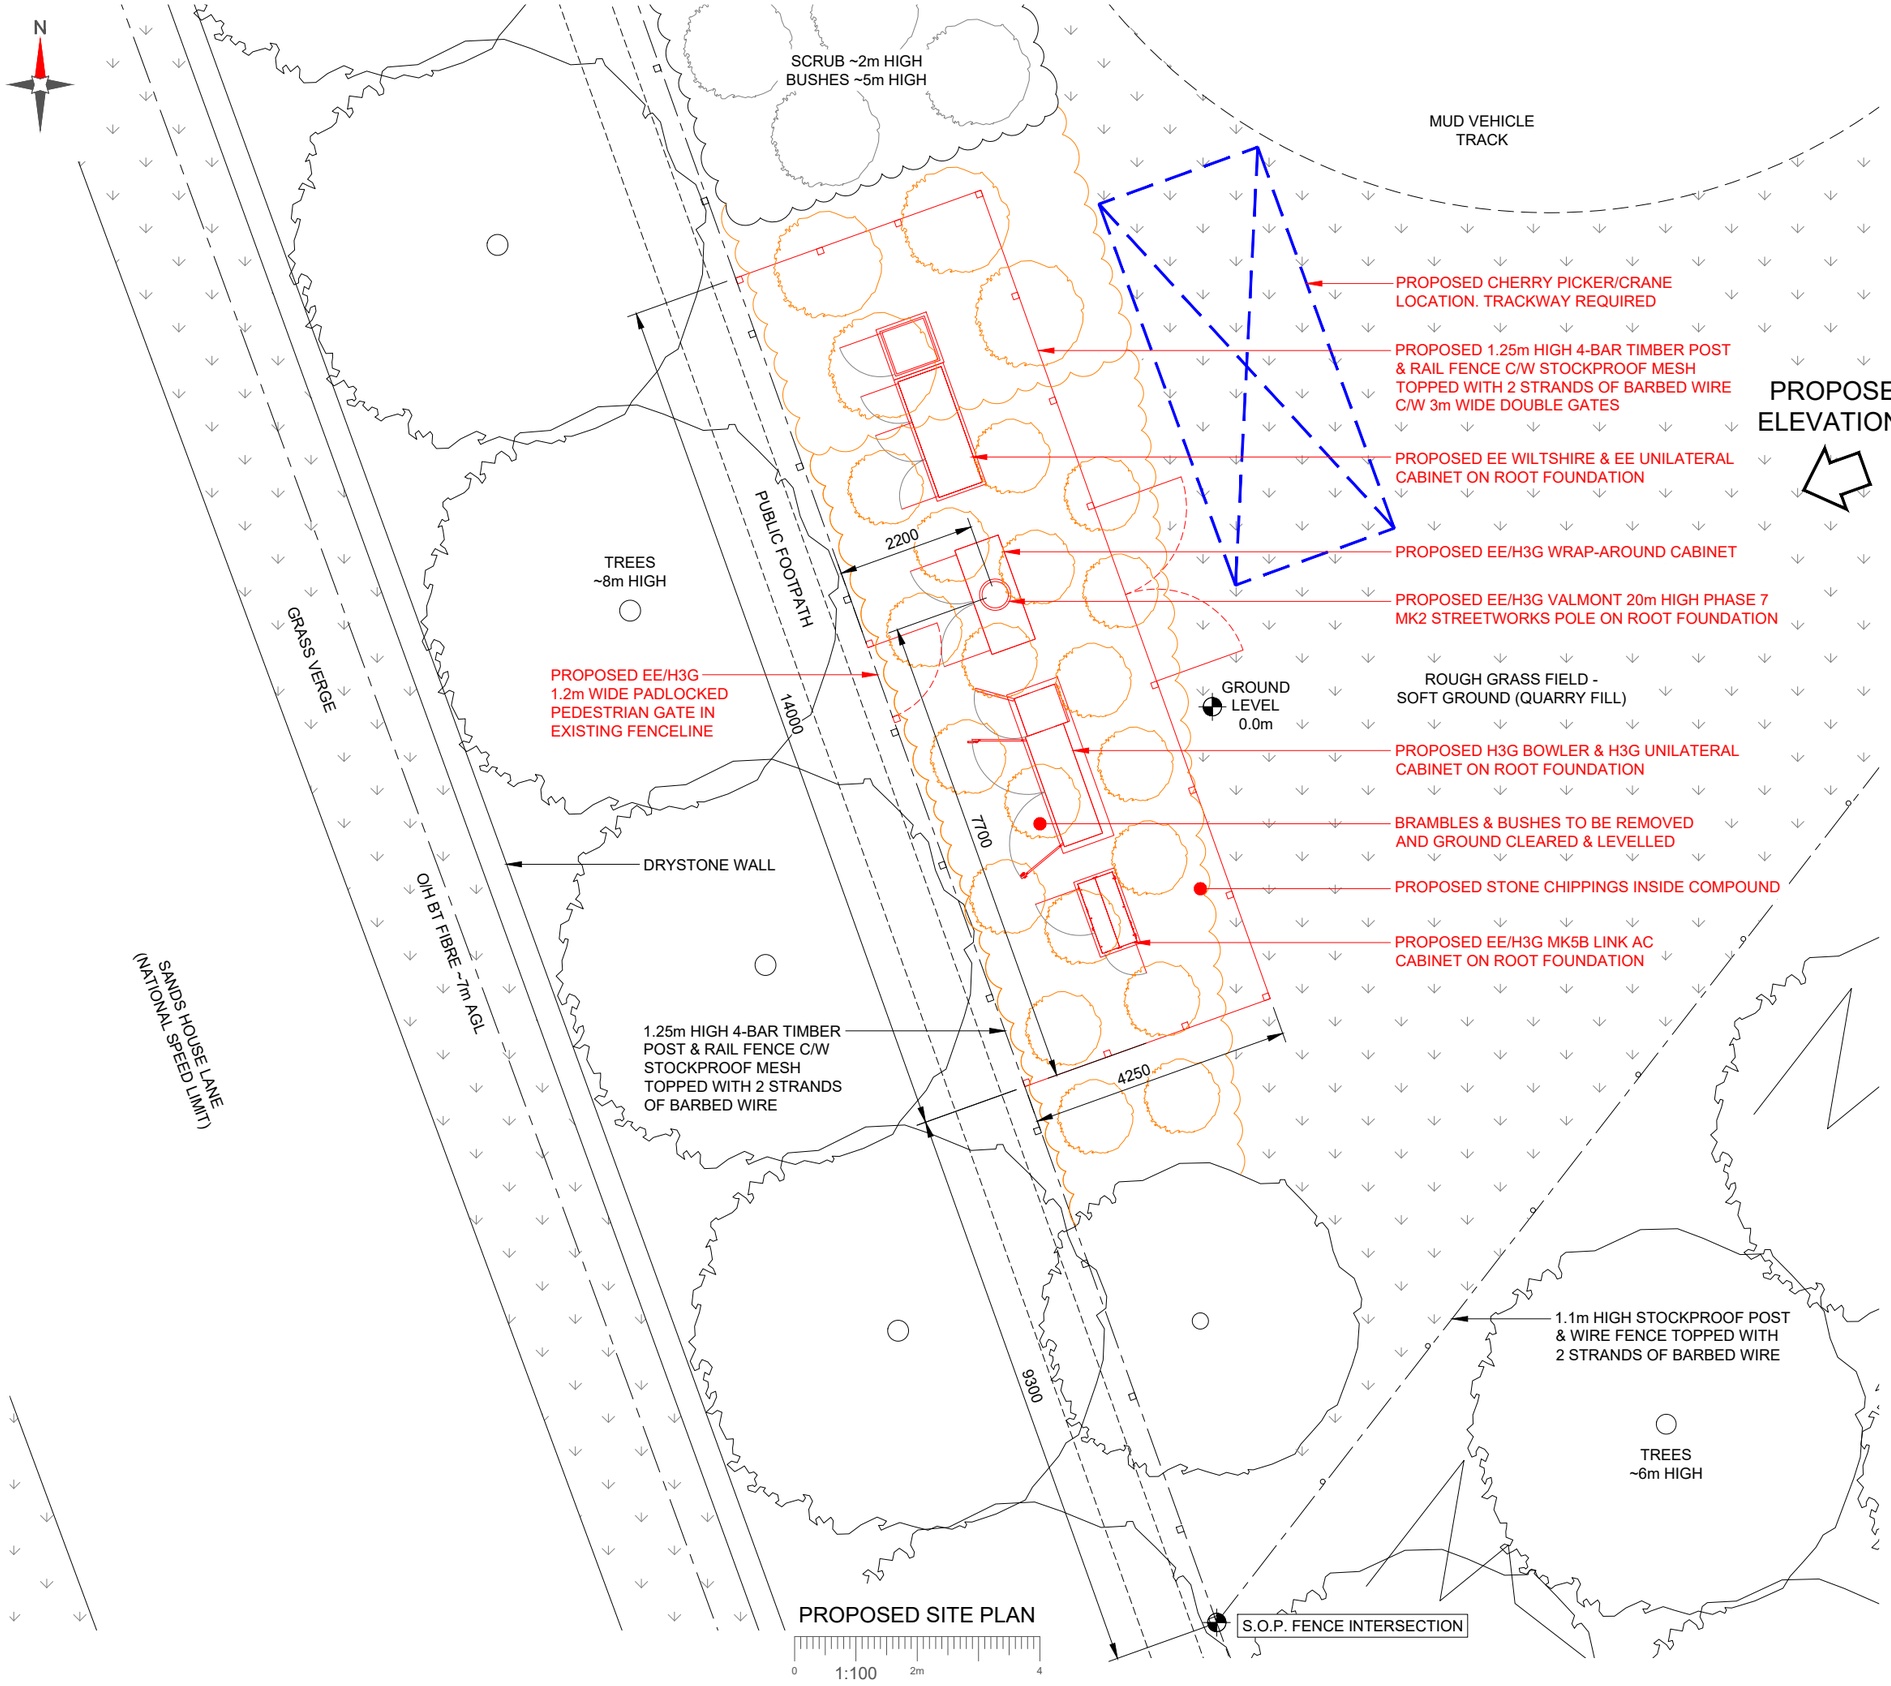

NOTES:

1. ALL DIMENSIONS IN MM UNLESS OTHERWISE NOTED.

Master:	Project:	Purpose of Issue:	Issue:
M001	NTQ	Planning	A

Date:	14/02/2025
Drawn:	J. Boote
Checked:	J. Stockdale
Approved:	G. Jennings

Revision / Upgrade Description: First Issue

Hutchison 3G UK Limited
Green Park, 450 Longwater Avenue
Reading, RG30 3UR
Tel: 01628 765 000
Fax: 01628 765 001
H3G Base Station Information line: 0845 6043000
Available 8am-8pm Monday to Friday

Everything Everywhere
One Braham Street
London
E1 8EE
Tel: 020 7356 5000

Mobile Broadband Network Limited
Sixth Floor, Thames Tower, Station Road, Reading, RG1 1LX

Design Consultant & Principal Contractor:
WHP Telecoms
Unit 1 Maple Park,
Low Fields Avenue, Leeds
LS12 6HH
Tel: 01133023550
e-mail: info@whptelecoms.com

Site Name: SANDS HOUSE LANE

Site ID: 1737893

Address: LAND OFF SANDS HOUSE LANE, CROSLAND HILL, HUDDERSFIELD, WEST YORKSHIRE. HD4 7AE

Title: 150 PROPOSED SITE PLAN

Project: NTQ

Purpose of Issue: GENERAL ARRANGEMENT

EE Cell ID:	MBNL Cell ID:	H3G Cell ID:
33476	KKS301	HD0611

File name: KKS301_33476_HD0611_M001