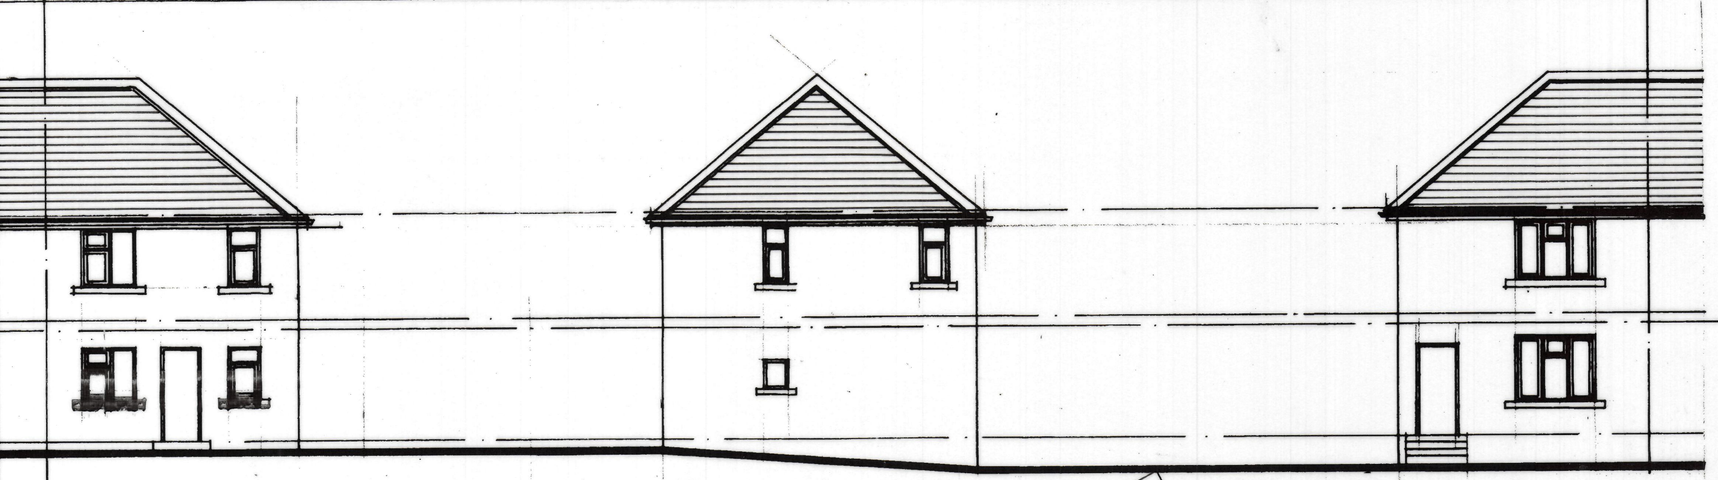

REAR ELEVATION

SIDE ELEVATION

FRONT ELEVATION

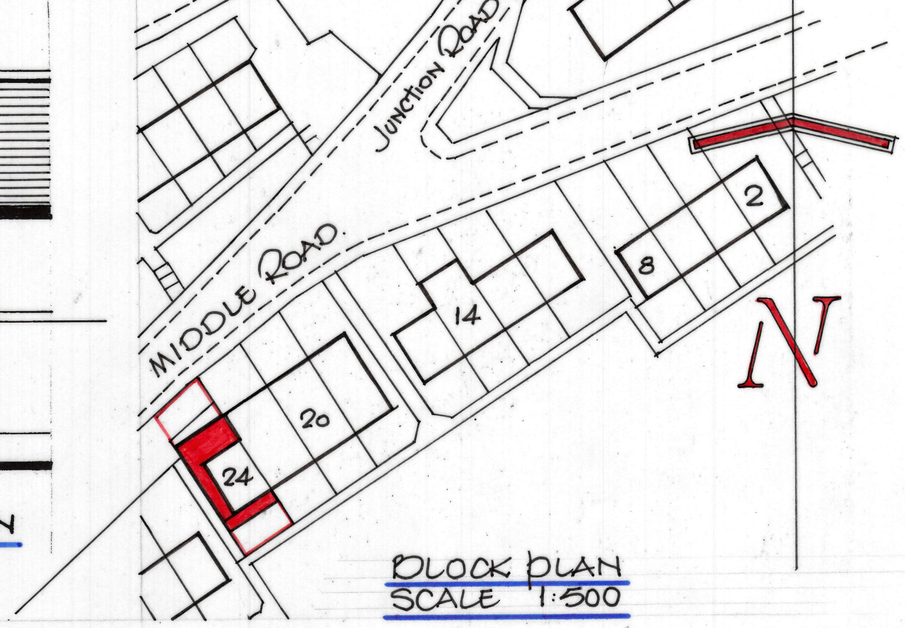

BLOCK PLAN
SCALE 1:500

as existing

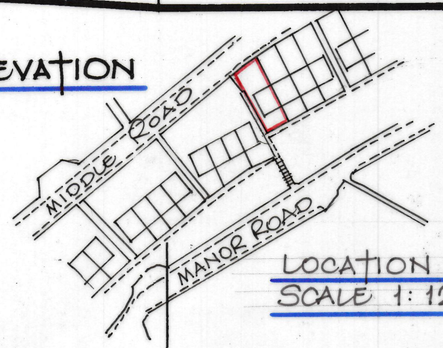

LOCATION PLAN
SCALE 1:1250

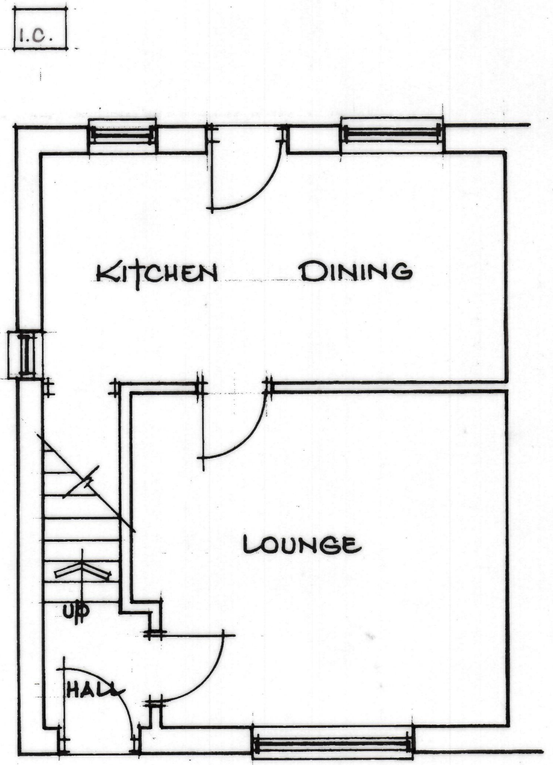

GROUND FLOOR PLAN

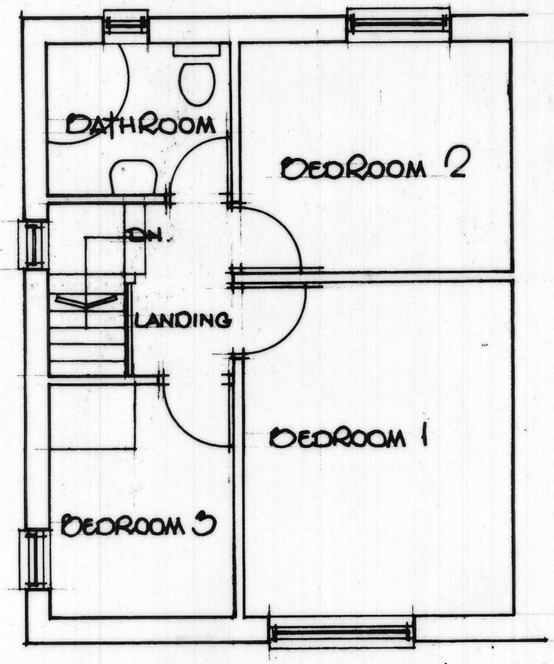

FIRST FLOOR PLAN

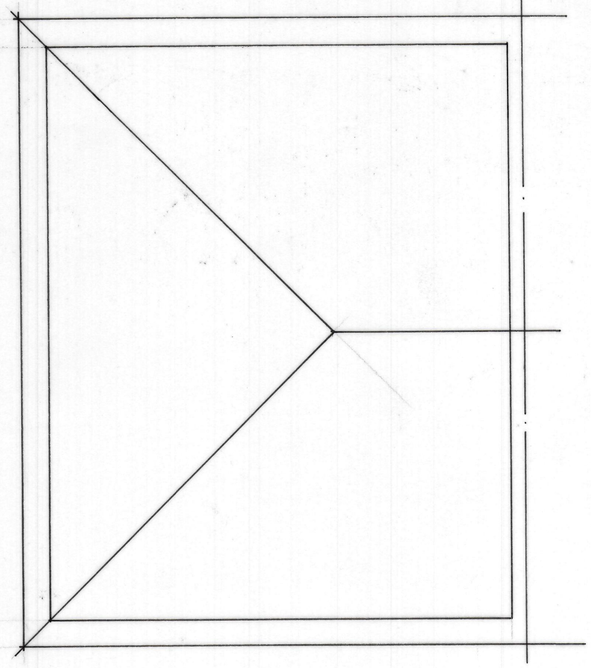

ROOF PLAN

Akhtar Wazir

24, MANOR ROAD,
WESTTOWN,
DEWSBURY
WF13 2DX.

SCALE 1:50, 1:100
APRIL, 2023

1