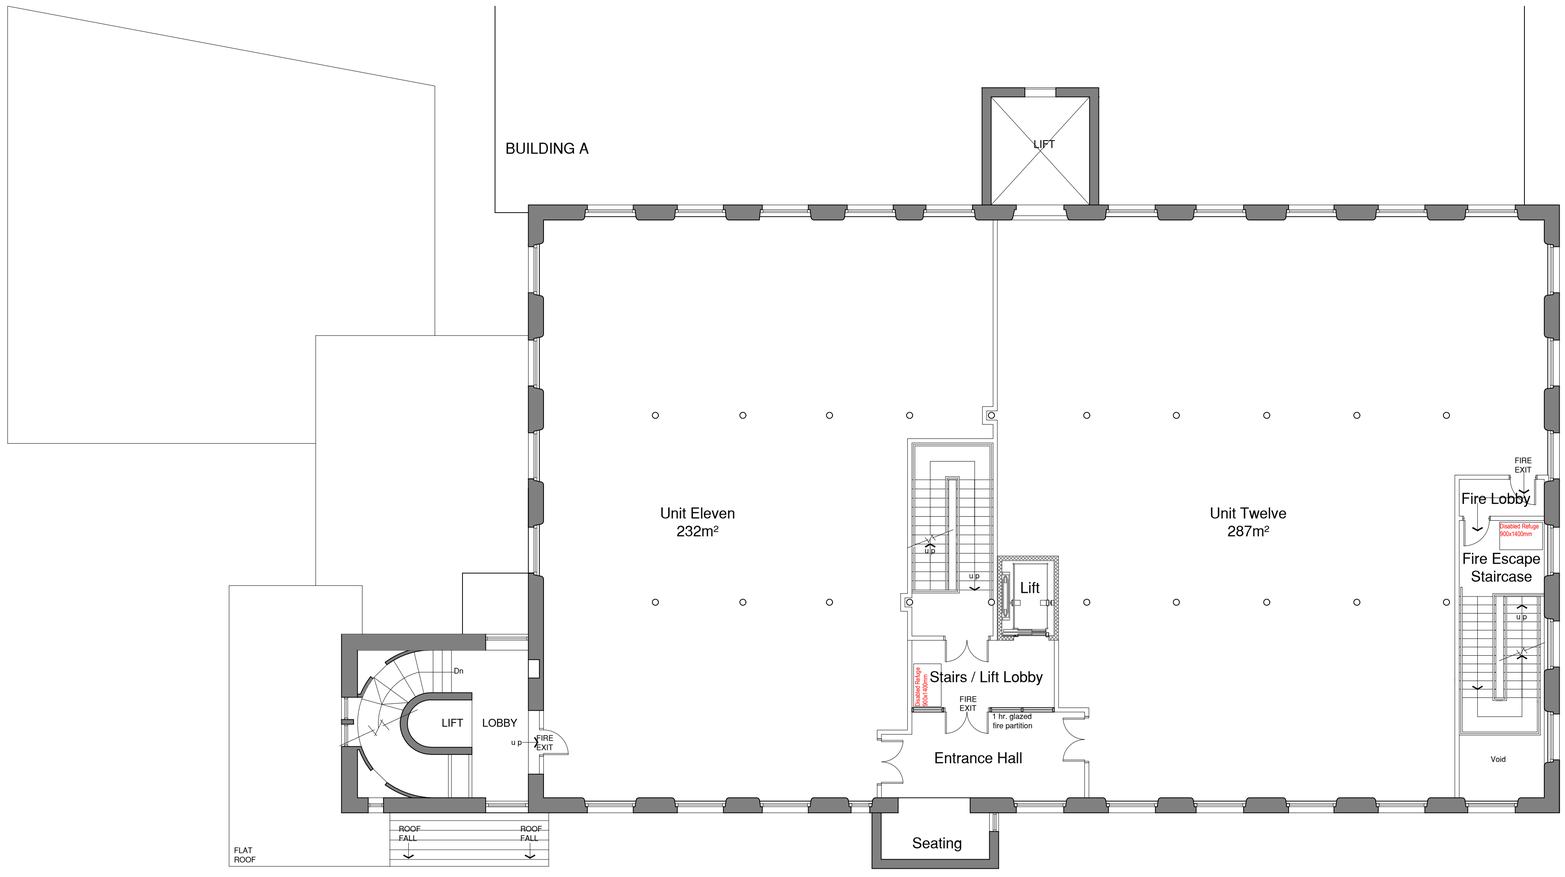


EXISTING FIFTH (6) FLOOR PLAN BUILDING B

SCALE: 1:100

Rev	Note	Initial	Date

T D JAGGER
PROPERTY CONSULTANTS

3 Richmond House, Caldene Business Park,
Mytholmroyd, Hebden Bridge,
West Yorkshire, HX7 5QJ
01422 883317
enquiries@tdjagger.ltd.uk
www.tdjagger.ltd.uk

Client
JLB

Project
Refurbishment of Building B
Turnbridge Mills, Quay Street,
Huddersfield. HD1 6QT

Drawing
Existing Fifth
Floor Plan - Building B

Date	Drawn	Checked	Scale
April 2023	SD	TDJ	1:100@A1

Drwg. No.	Revision
1908 53	-

Drawings are to scale indicated for planning purposes. No scaling permitted for construction purposes. Information on this drawing is copyright. All rights reserved. No part of this work may be reproduced or transmitted in any form by any means, either electronically, mechanically, by photocopying, recording or otherwise stored in any retrieval system of any nature, without the express consent of T D Jagger Ltd.

Dont Ignore
Health & Safety
Think Safe Build Safe
It Might Just Save
Your Life