
Sheet size
A1


Notes;
1. Setting out to be the responsibility of contractor.
2. Contractor to pay particular attention to pitch of roof and headroom at stairs.
3. Any discrepancies to be reported to Colne Valley Design.

0m	Scale 1:50	4m
0m	Scale 1:100	8m
0m	Scale 1:200	16m
0m	Scale 1:500	40m
0m	Scale 1:1250	100m


(When to scale of original plan bar = 8cm)

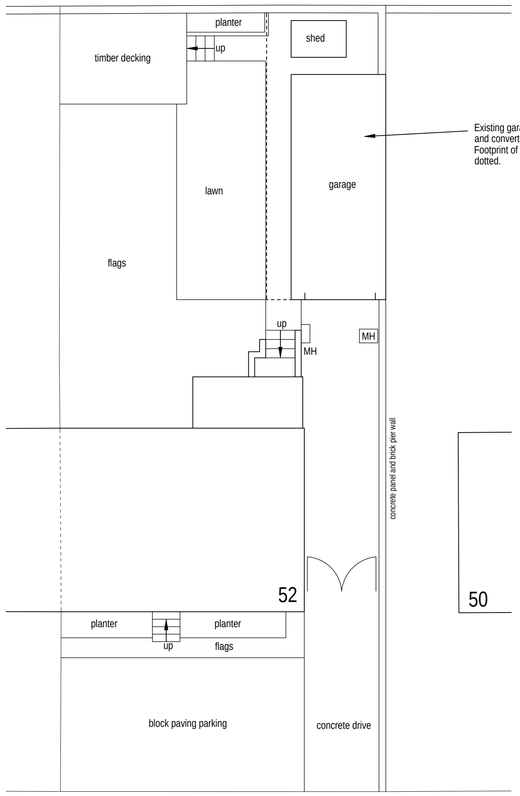


Existing site plan (1:100)

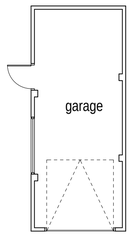


Existing garage layout (1:100)

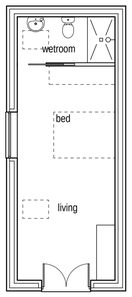


Proposed granny flat layout (1:100)

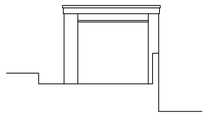

Existing front/west facing elevation (1:100)

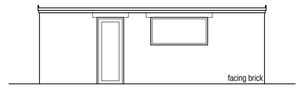


Existing side/north facing elevation (1:100)

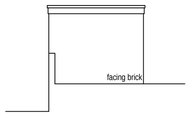


Existing rear/east facing elevation (1:100)




Existing side/south facing elevation (1:100)

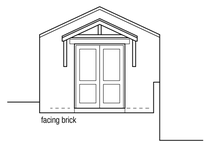


Proposed front/west facing elevation (1:100)

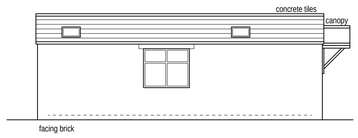


Proposed side/north facing elevation (1:100)

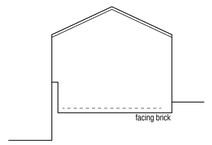


Proposed rear/east facing elevation (1:100)

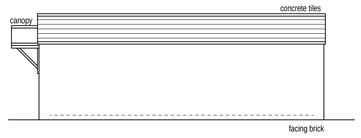


Proposed side/south facing elevation (1:100)

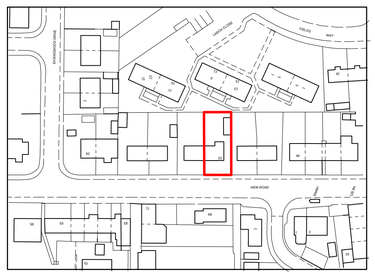

Location plan (1:1250)

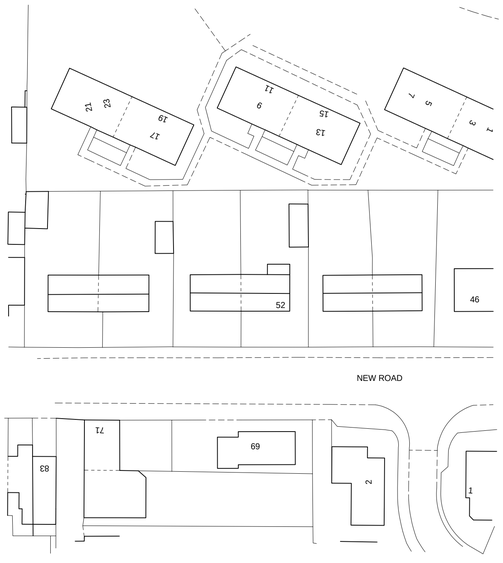

Existing block plan (1:500)

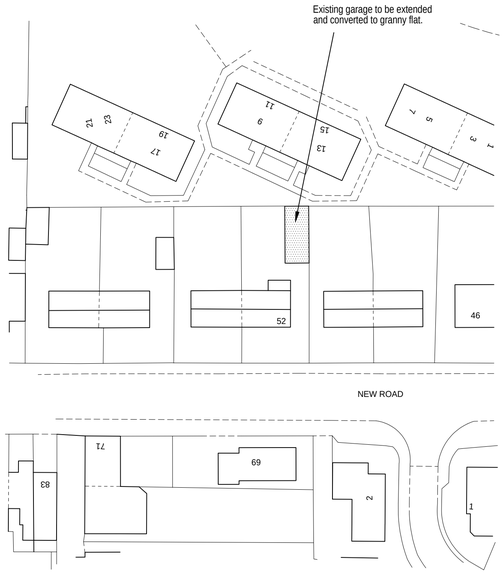

Proposed block plan (1:500)

Colne Valley Design
8 Meadow Lane
Slaithwaite
Huddersfield HD7 5EX

Tel: 01484 842097
Mobile: 07867 803312
E-mail: mitchell@sbhomes.co.uk

Proprietor: S.A. Mitchell (ACIOB)

Project
Conversion of garage to Granny flat.

For
Mr & Mrs Corkett.

Address
52 New Road
Kirkheaton
HD5 0HR.

Title
Planning Drawing.

Job No.	Drawing number	Date
25 J 01.	01.	Jan 2025.