
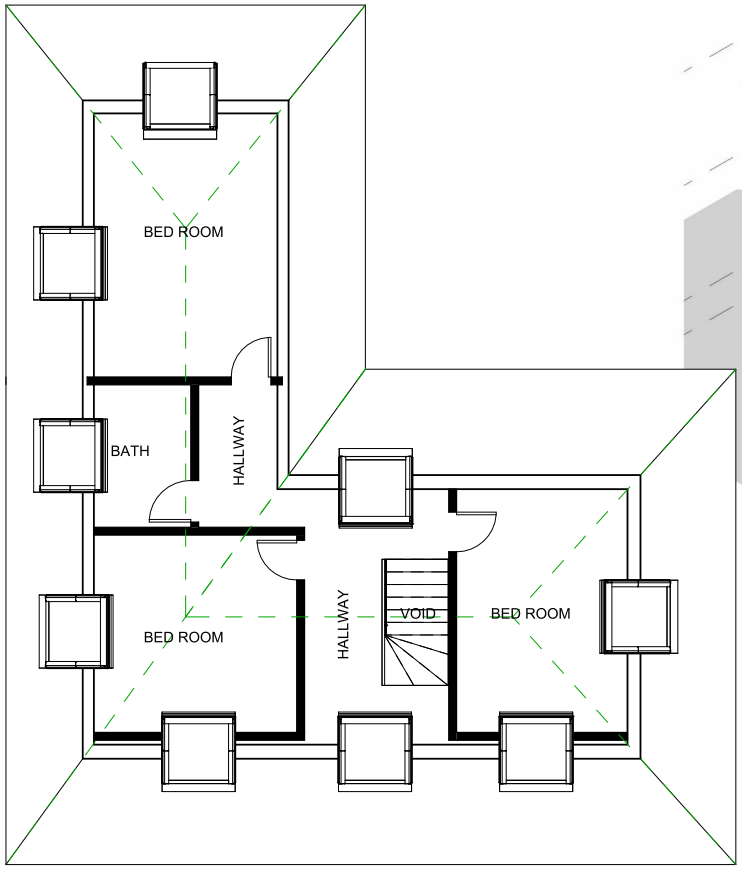


1 3 2ND FLOOR PLAN

1 : 100

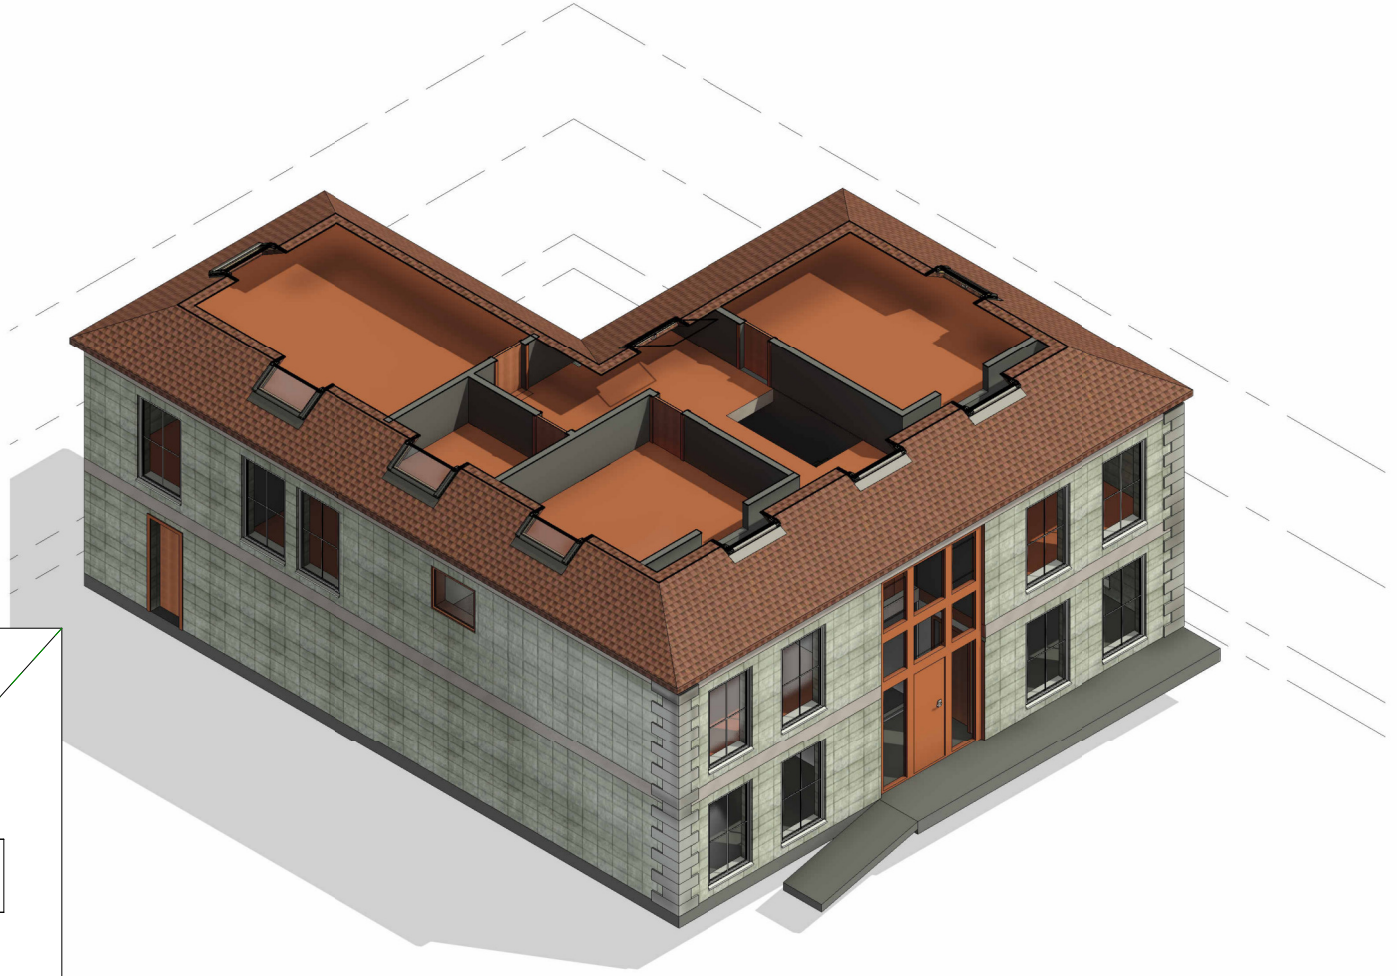

2 3. 3RD FL 3D

No.	Description	Date

Sk projx ltd

STATUS	CODE	SUITABILITY DESCRIPTION	PURPOSE OF ISSUE
PLANNING			

PROJECT 287 Oxford road, BD19 4JP

SHEET 3RD FLOOR PLAN AND 3D VIEW

CLIENT Perveiz Aftab

SCALE 1 : 100

REV

DATE 4/25/2025 4:35:29 PM

PROJECT NUMBER 25-017-01

DRAWING NUMBER 25-017-A102.