
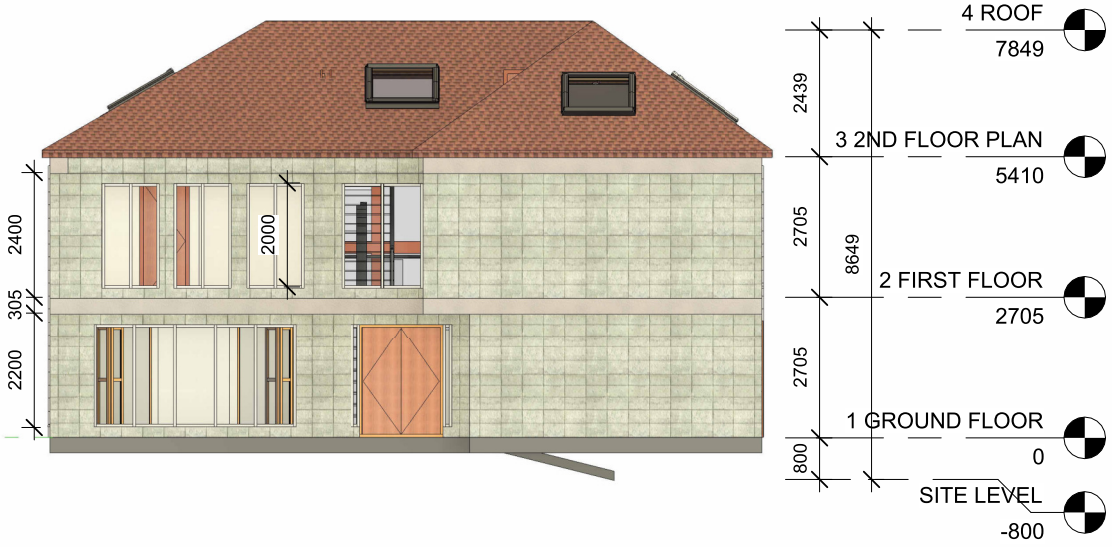


1 North

1 : 100

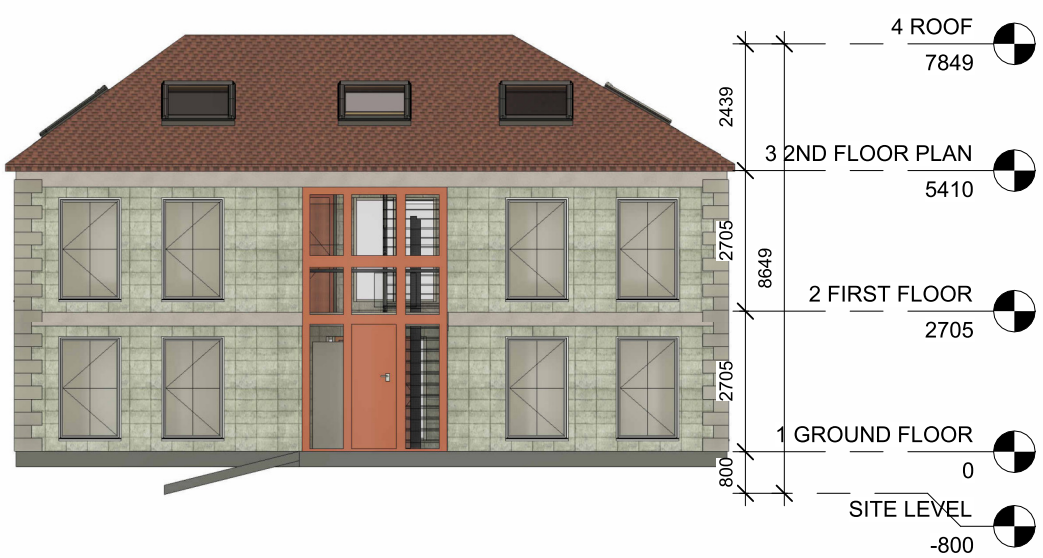

2 South

1 : 100

No.	Description	Date

Sk projx ltd

STATUS	CODE	SUITABILITY DESCRIPTION	PURPOSE OF ISSUE
PLANNING			

PROJECT: 287 Oxford road, BD19 4JP

SHEET: NORTH, SOUTH ELEVATION

CLIENT: Perveiz Aftab

SCALE: 1 : 100

REV:

DATE: 4/25/2025 4:35:39 PM

PROJECT NUMBER: 25-017-01

DRAWING NUMBER: 25-017-A104.